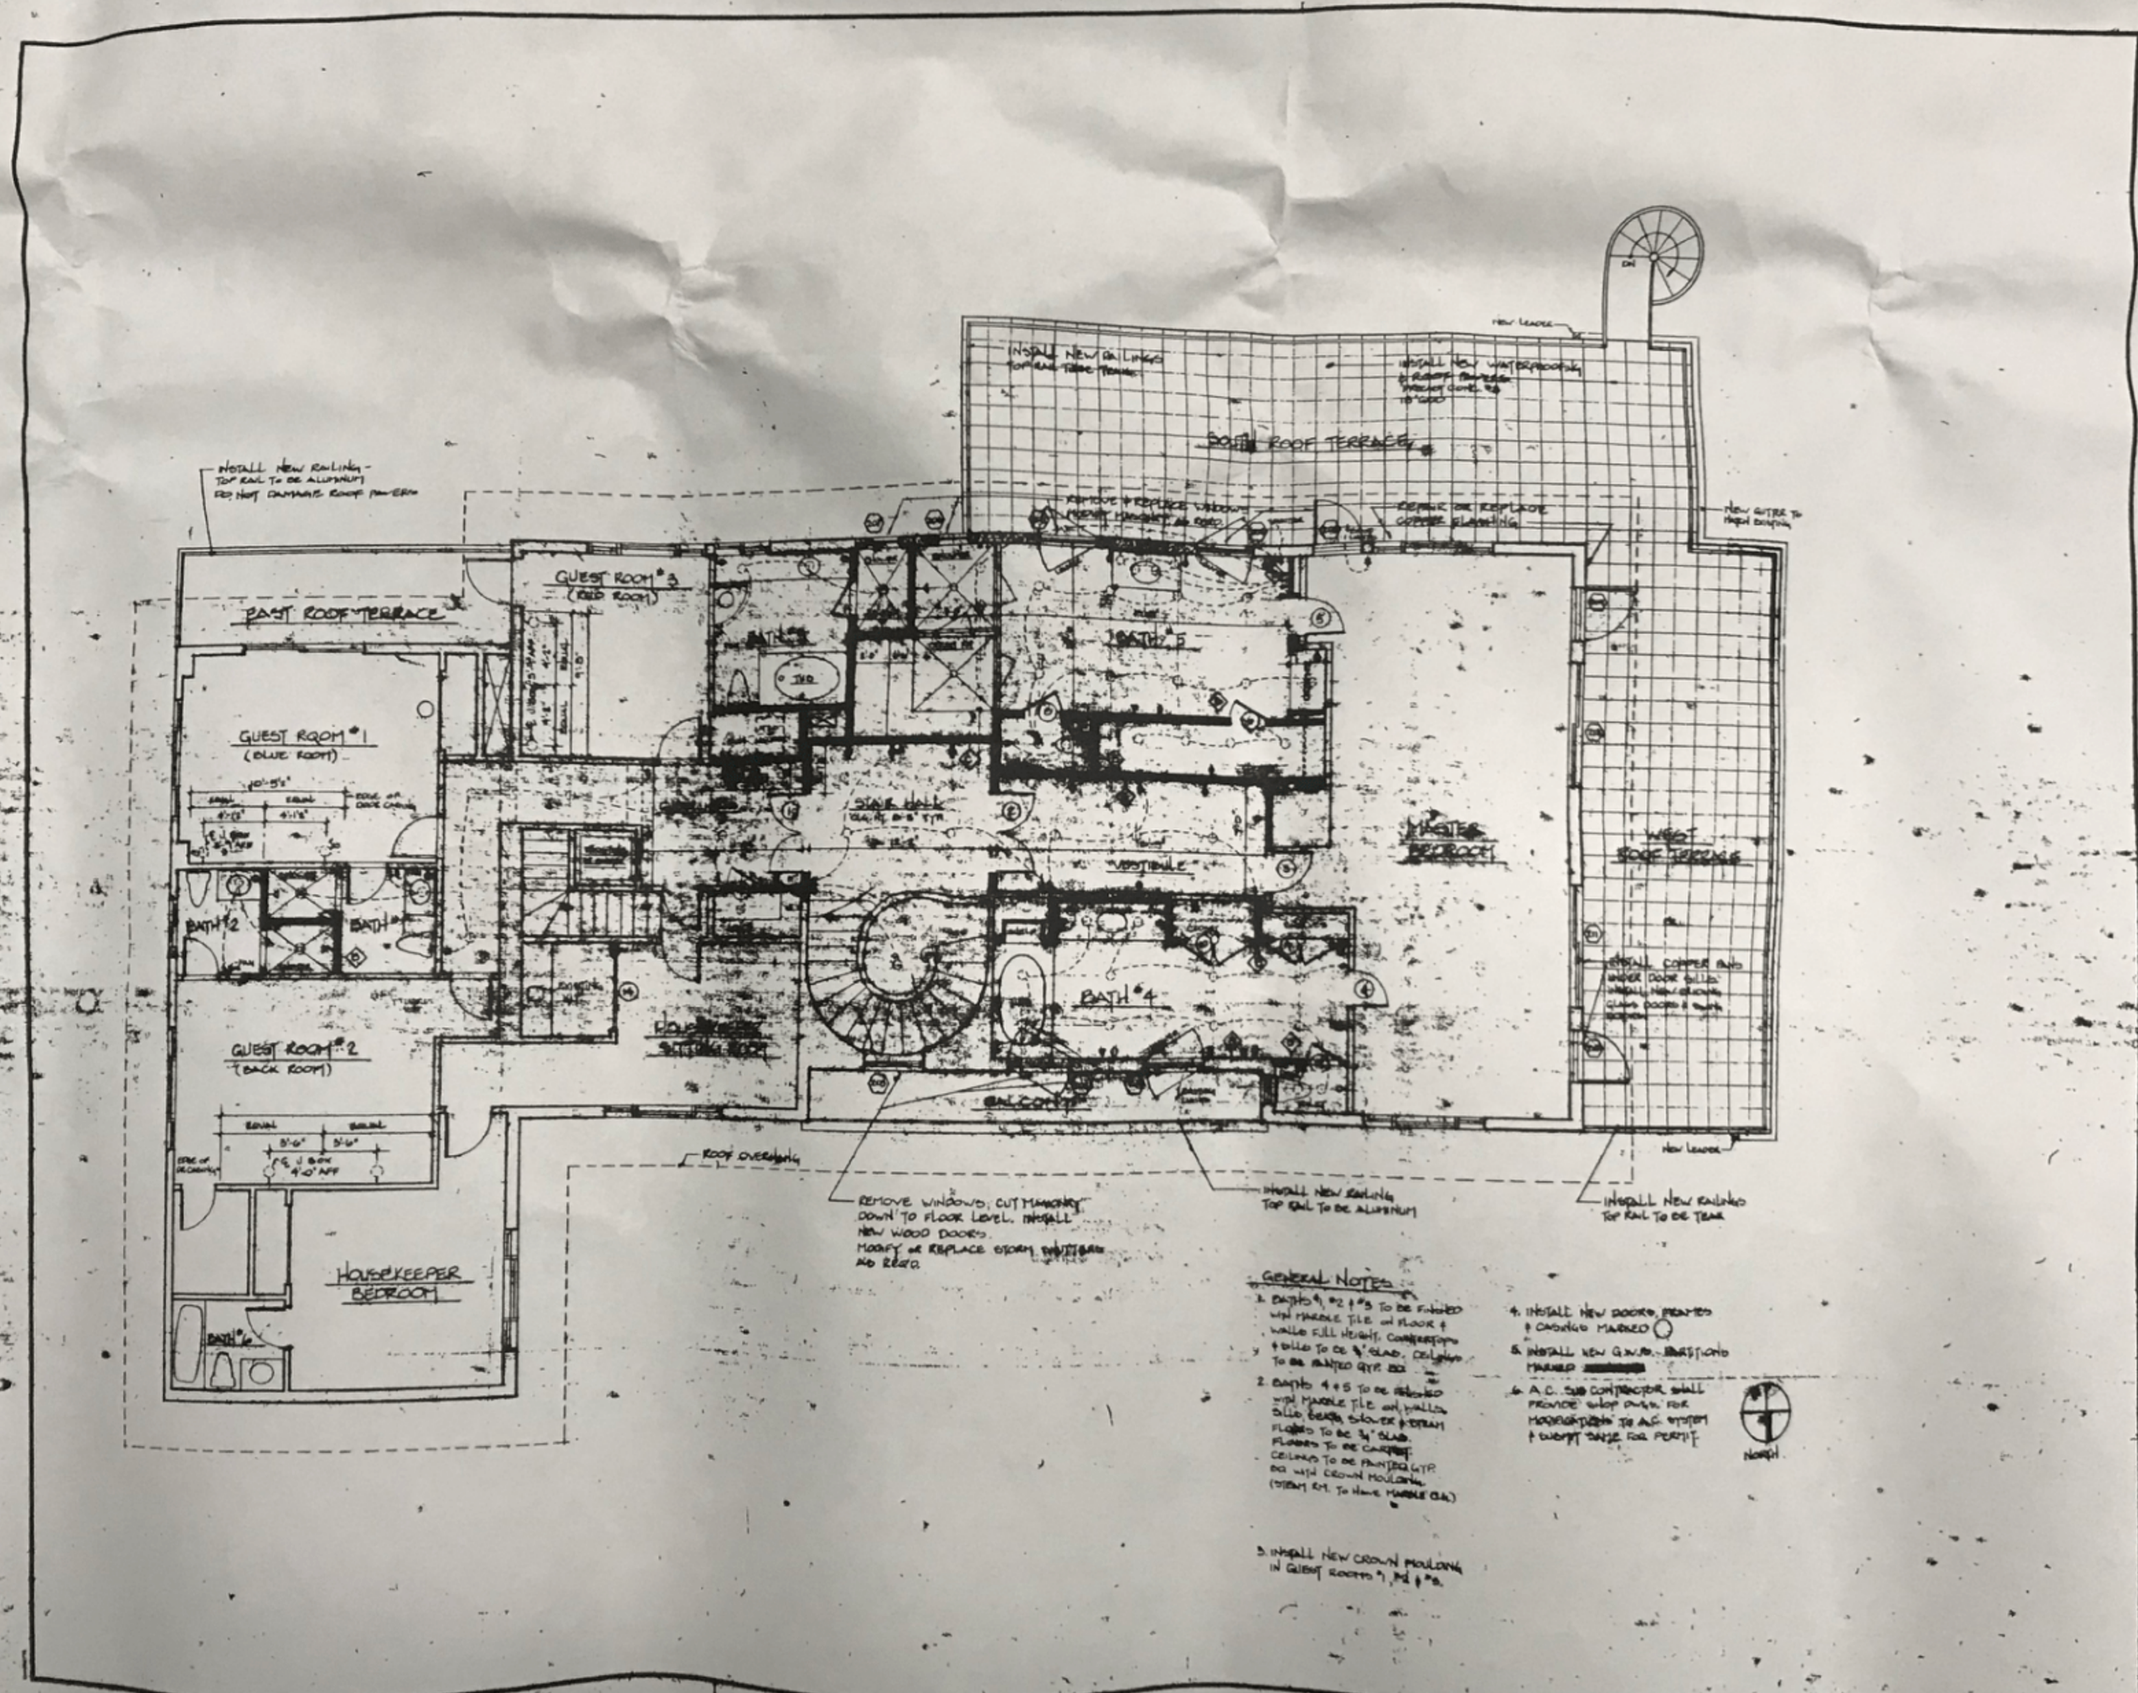

EPSTEIN RESIDENCE

358 El Brillo Way
Palm Beach, Florida

ROGER WM. SAHLI
ARCHITECT

25 EAST 78 STREET
NEW YORK, NEW YORK
1 0 0 2 1

TEL: 212 439 9094
FAX: 212 439 9106

MICHAEL J. JOHNSON
ASSOCIATED ARCHITECT

4117 CLARE AVENUE
WEST PALM BEACH, FLA
407 832 8000

NO.	DESCRIPTION	DA
REVISIONS		

DRAWING TITLE
SECOND FLOOR PLAN

SCALE 1/4"=1'-0"

DATE 4 4 94

PROJECT NO.

DRAWING NO. A-2