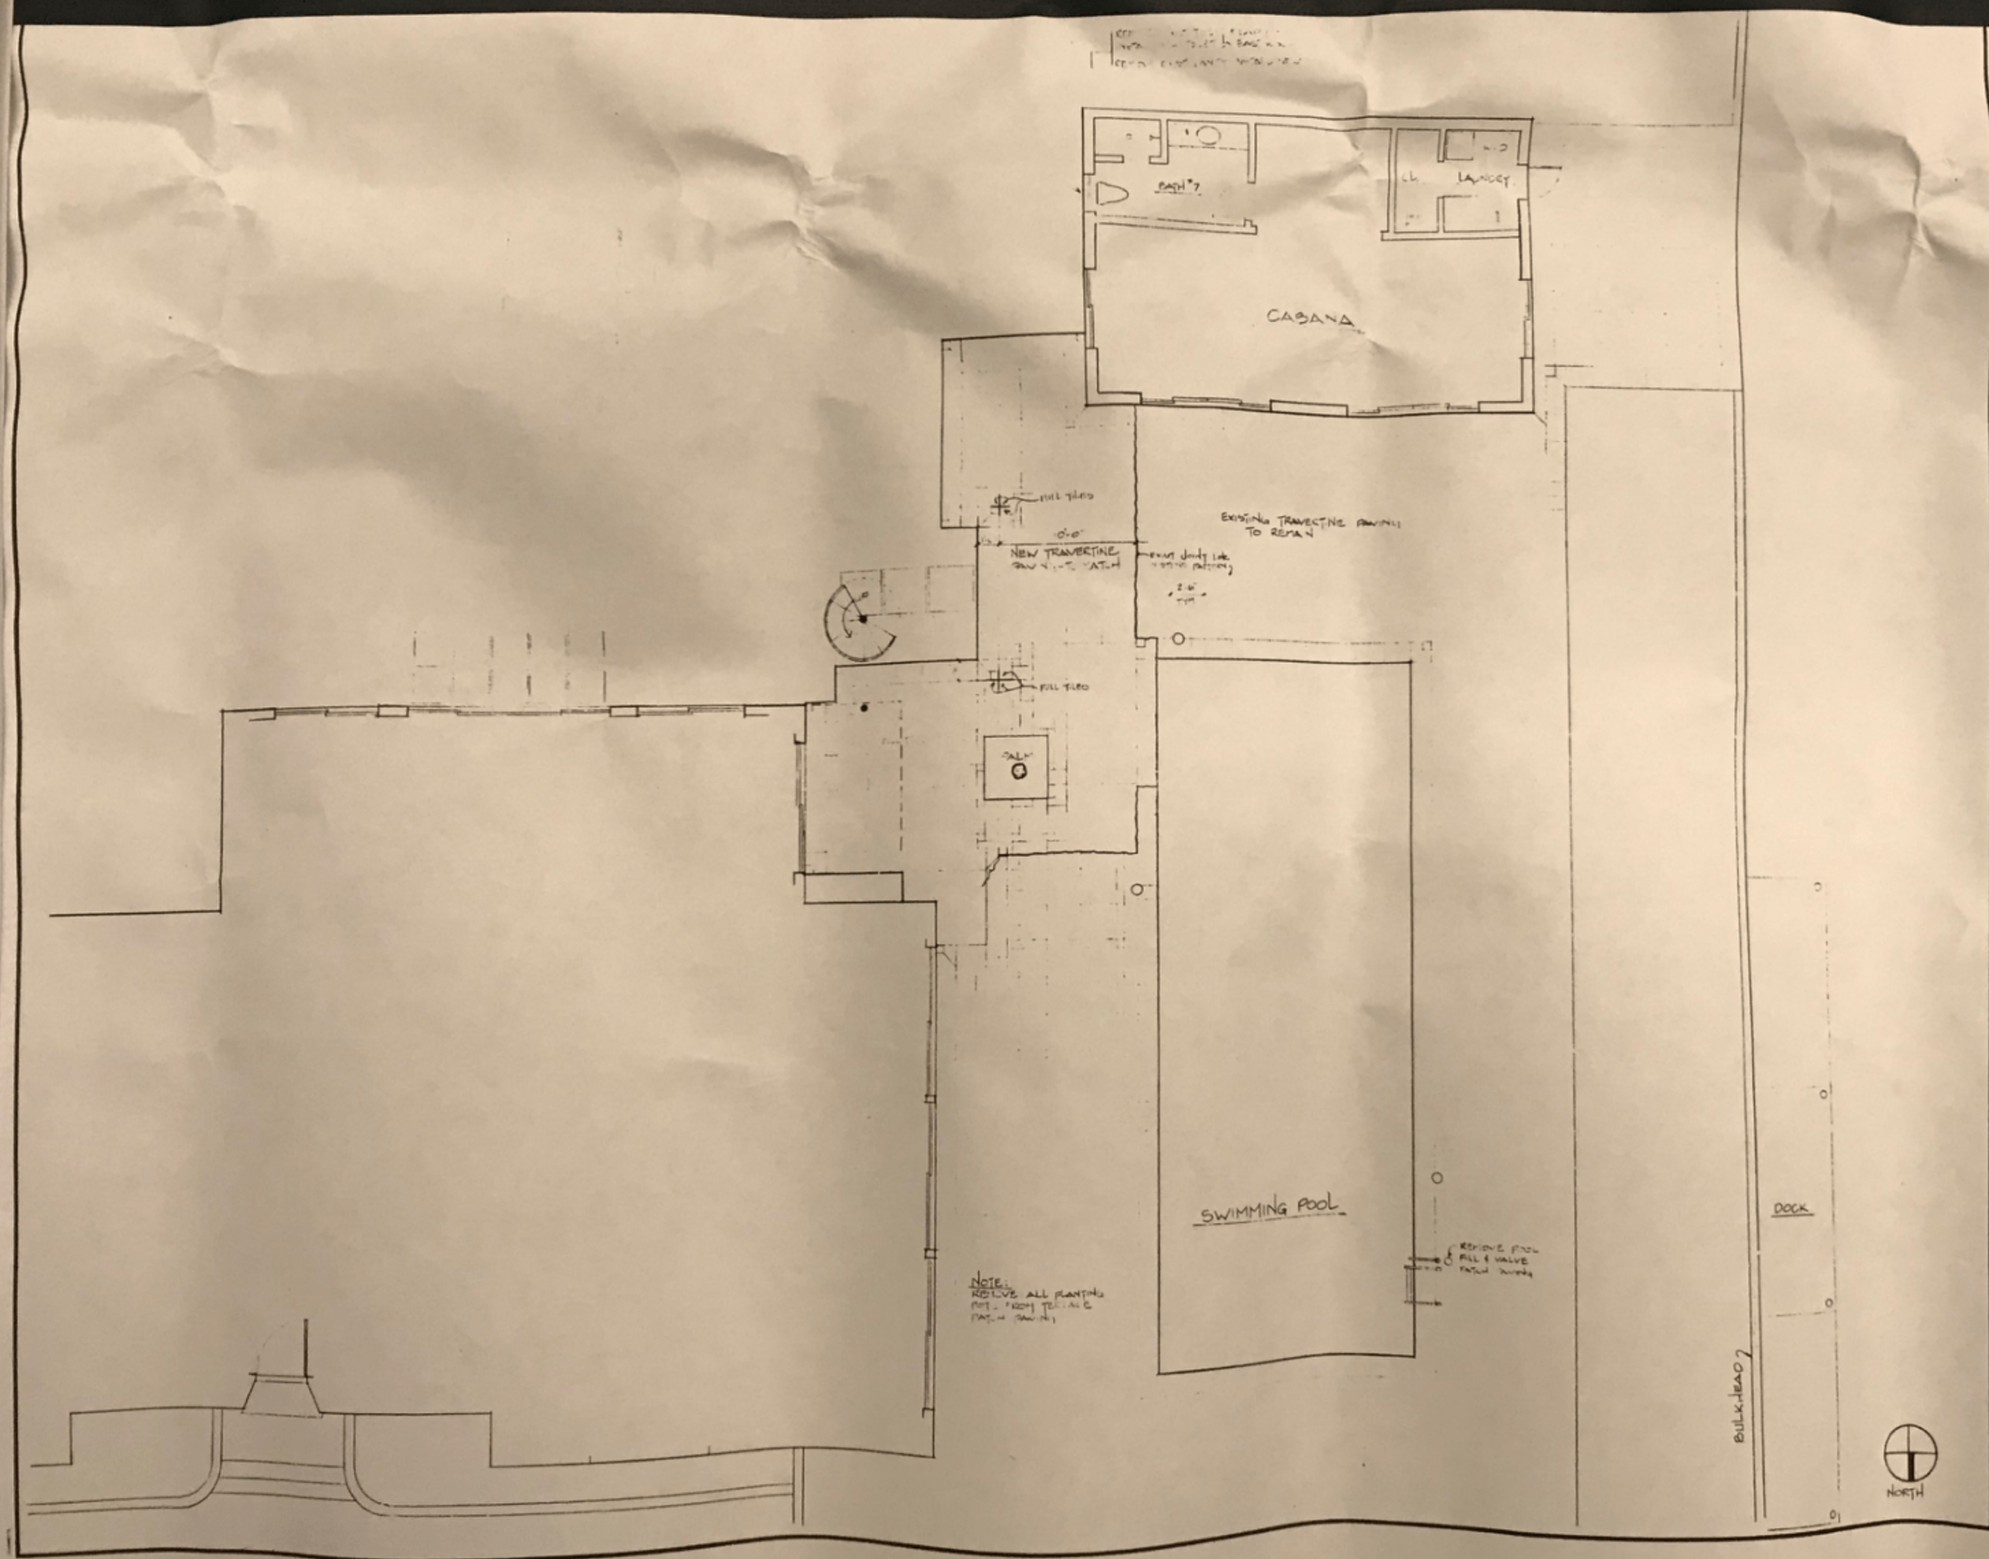

EFETIN
RESIDENCE

358 EL BRILLO WAY
PALM BEACH FLA

ROGER WM. SAHLI
ARCHITECT

25 EAST 78 STREET
NEW YORK, NEW YORK
1 0 0 2 1

TEL: 212 439 9094
FAX: 212 439 9106

MICHAEL J. JOHNSON
ASSOCIATED ARCHITECT

1137 CLARE AVENUE
WEST PALM BEACH FLA
407-832-0500

NO.	DESCRIPTION	DA
REVISIONS		

DRAWING TITLE
EXTERIOR PAVING PLAN
CABANA PLAN

SCALE 1/4" = 1'-0"

DATE 3-23-94

PROJECT NO.

DRAWING NO. A-15