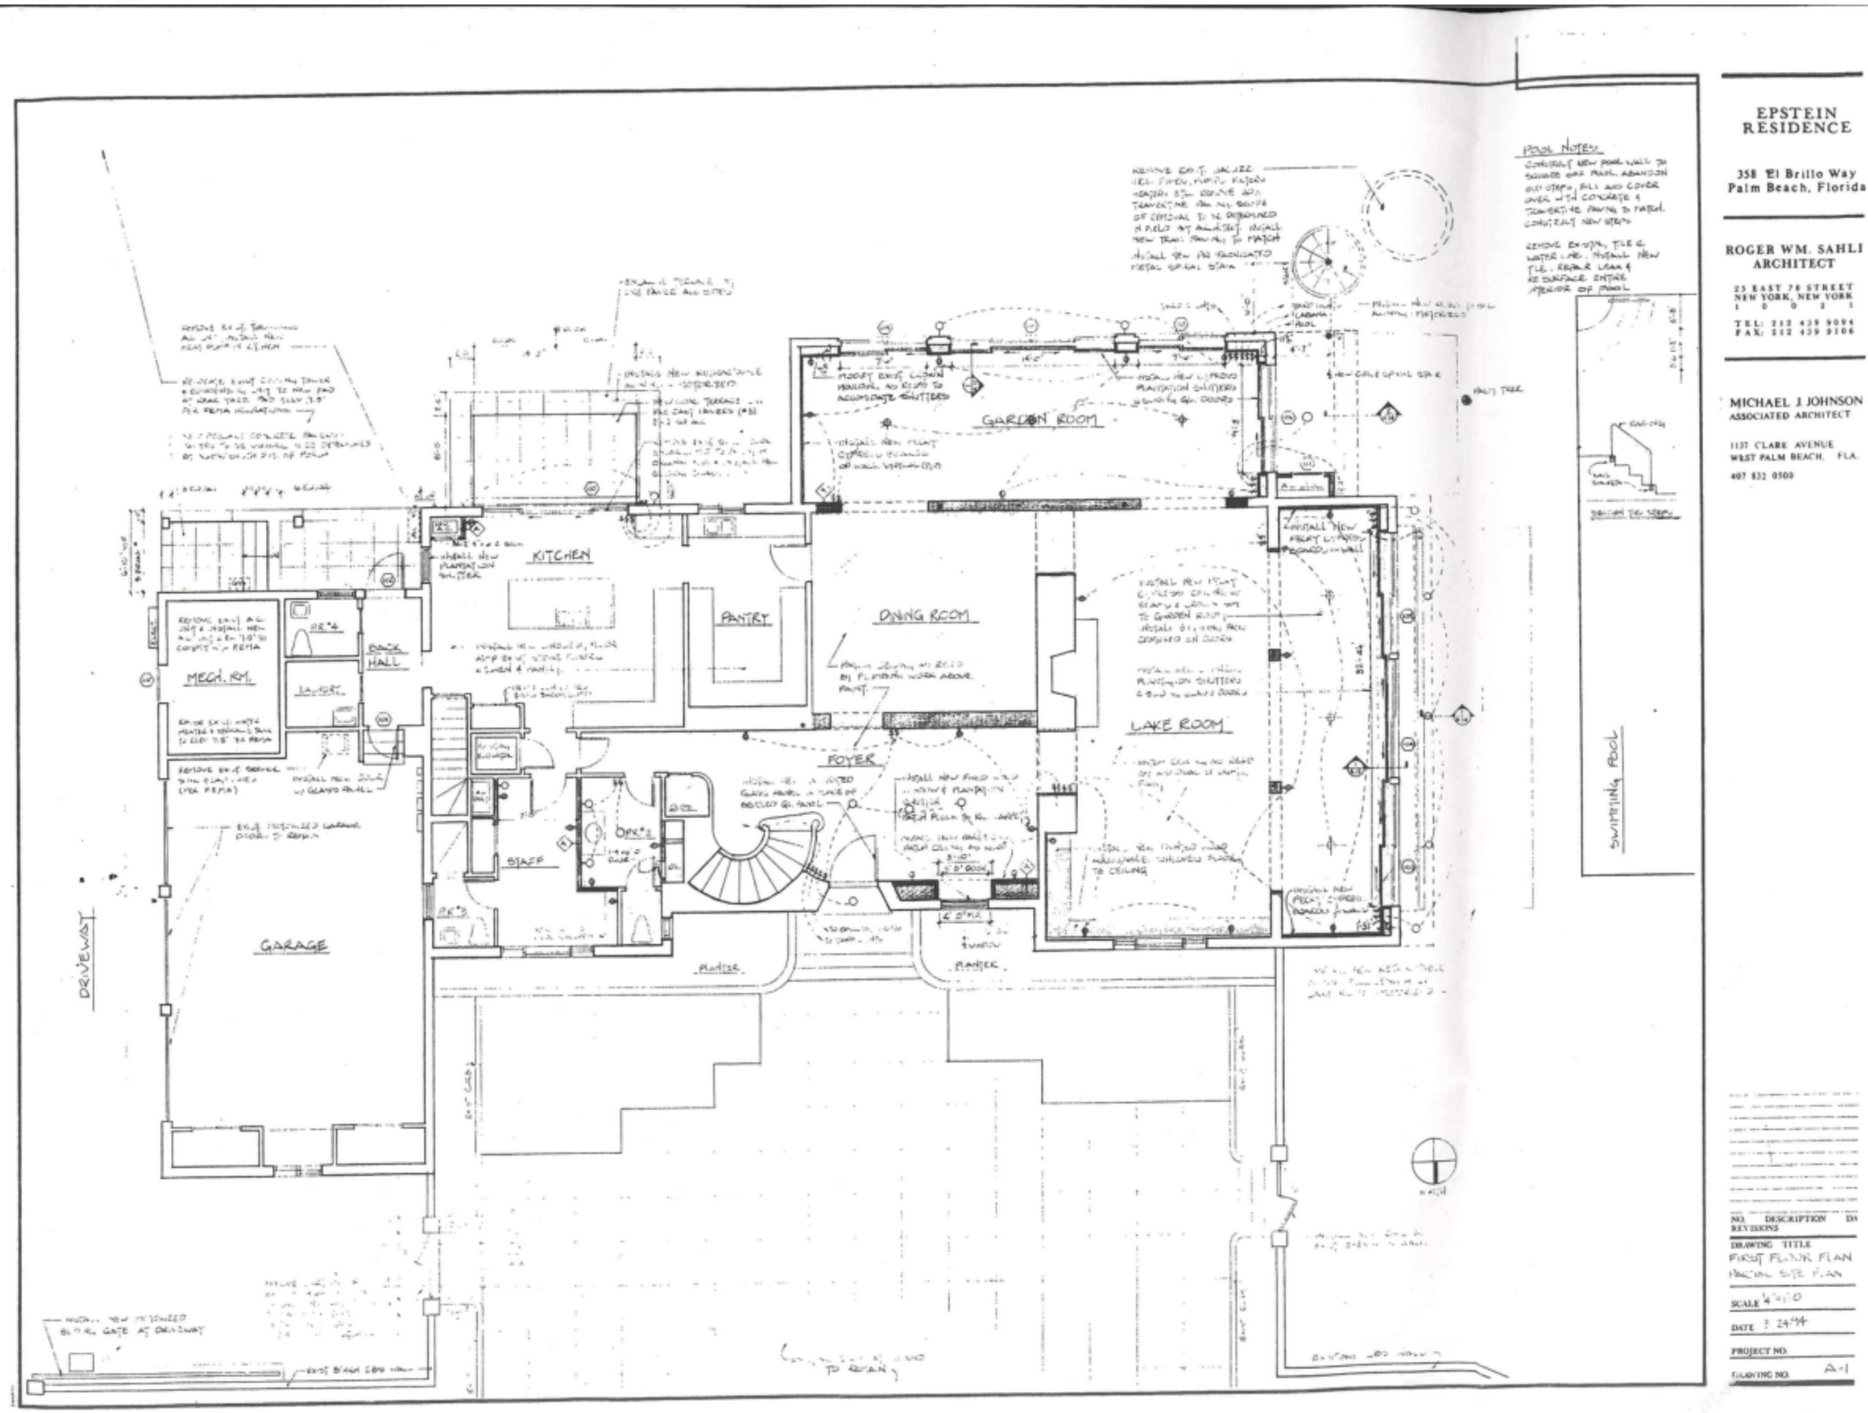

EPSTEIN RESIDENCE

358 El Brillo Way
Palm Beach, Florida

ROGER WM. SAHLI
ARCHITECT

23 EAST 78 STREET
NEW YORK, NEW YORK
1 0 0 2 1

TEL: 212 439 9094
FAX: 212 439 9106

MICHAEL J. JOHNSON
ASSOCIATED ARCHITECT

1137 CLARE AVENUE
WEST PALM BEACH, FLA.
407 832 0500

NO.	DESCRIPTION	DA
REVISIONS		

DRAWING TITLE
FIRST FLOOR PLAN
PARTIAL SITE PLAN

SCALE 1/4"=1'0

DATE 3 24 94

PROJECT NO.

DRAWING NO. A-1

SDNY_GM_02764908

SUBJECT TO PROTECTIVE ORDER PARAGRAPHS 7, 8, 9, 10, 15, and 17

EFTA_00251750

EFTA01334218

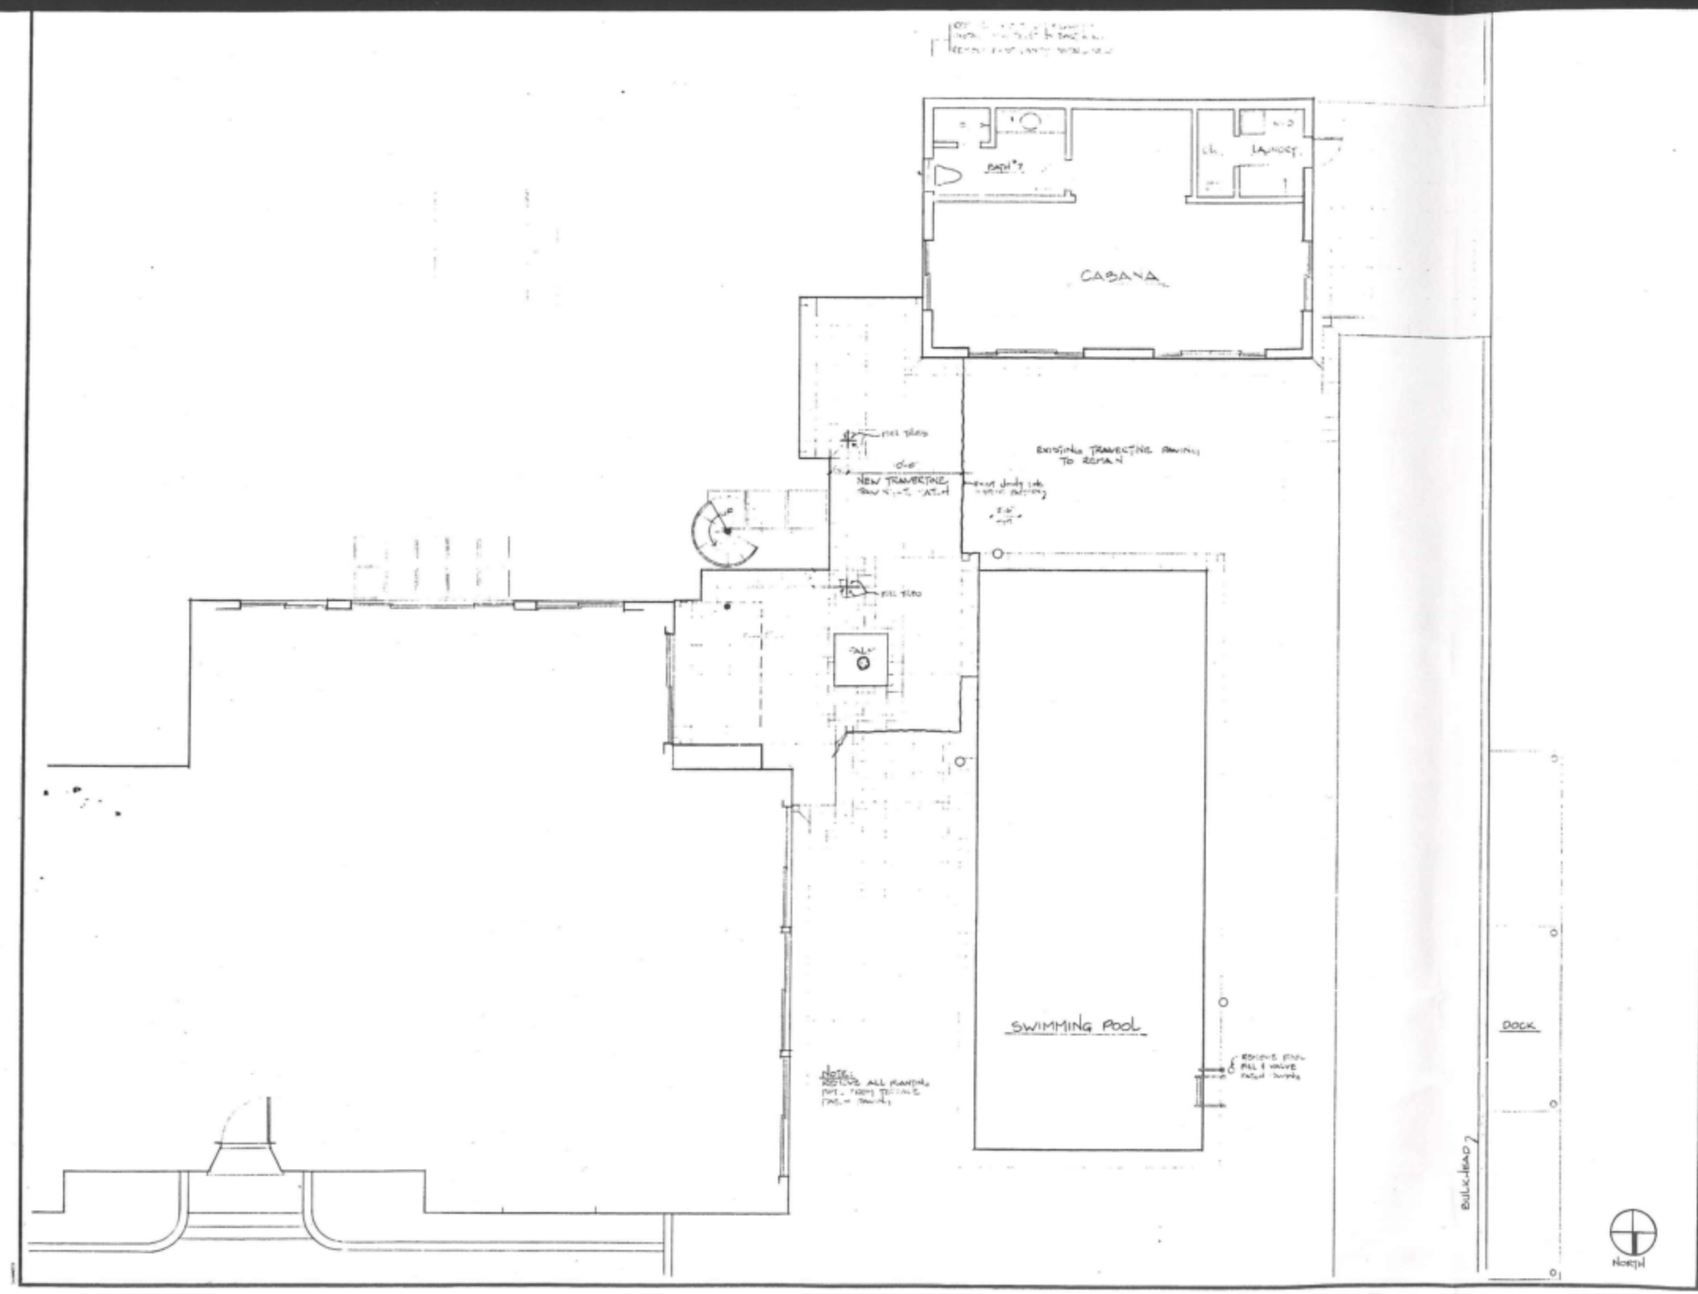

EPSTEIN RESIDENCE

358 EL BELLO WAY
PALM BEACH FLA.

ROGER WM. SAHLI
ARCHITECT

25 EAST 78 STREET
NEW YORK, NEW YORK
10021

TEL: 212 439 9094
FAX: 212 439 9108

MICHAEL J. JOHNSON
ASSOCIATED ARCHITECT

1157 CLARE AVENUE
WEST PALM BEACH FLA
407-832-0500

NO.	DESCRIPTION	DATE
REVISIONS		

DRAWING TITLE
EXTERIOR PAVING PLAN
CABANA PLAN

SCALE 1/4" = 1'-0"

DATE 3-23-94

PROJECT NO.

DRAWING NO. A-15

SDNY_GM_02764909

SUBJECT TO PROTECTIVE ORDER PARAGRAPHS 7, 8, 9, 10, 15, and 17

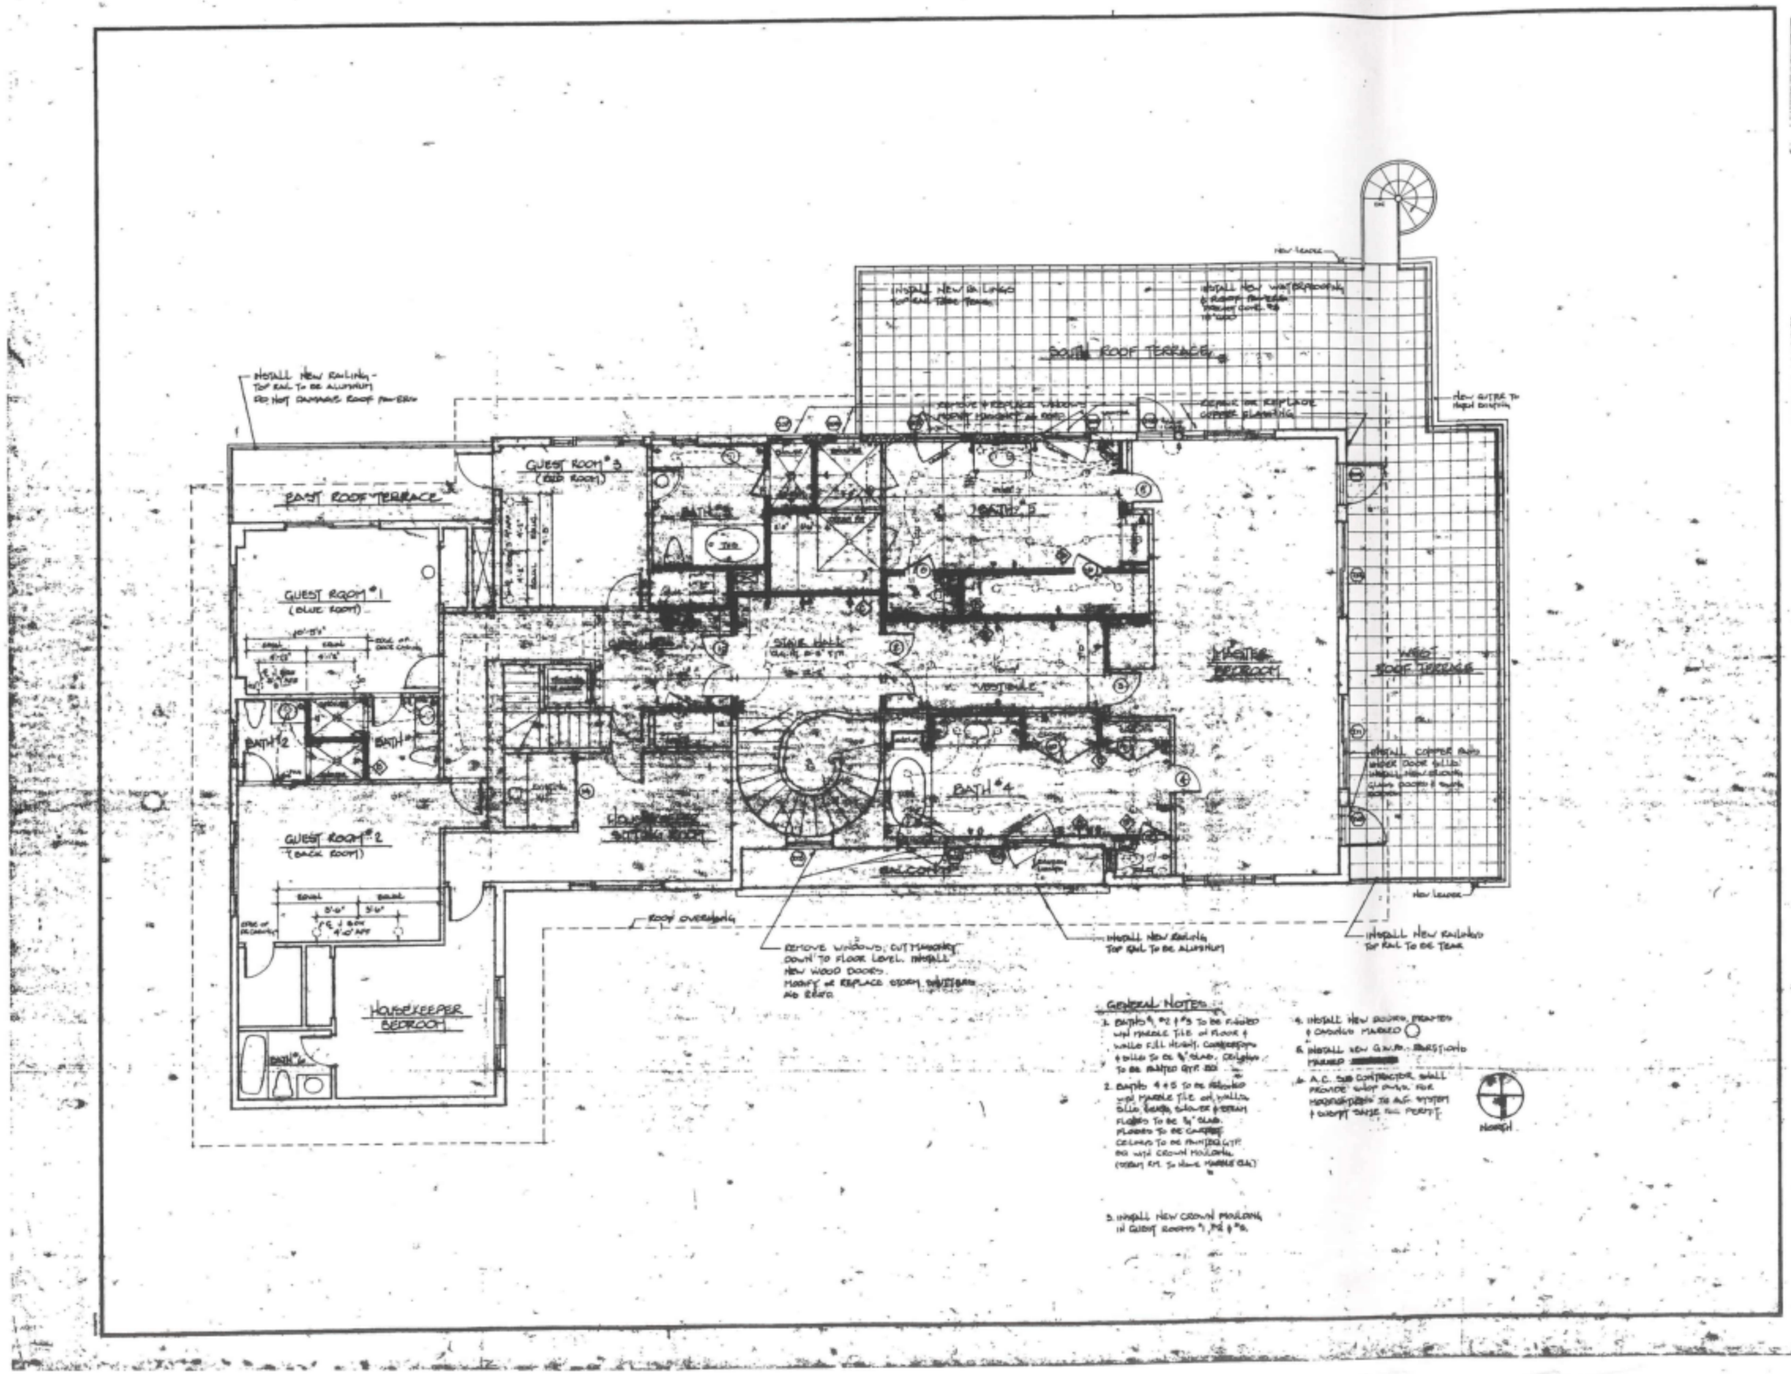

EPSTEIN RESIDENCE

358 El Brillo Way
Palm Beach, Florida

ROGER WM. SAHLI
ARCHITECT

25 EAST 76 STREET
NEW YORK, NEW YORK
1 0 0 2 1

TEL: 212 439 9094
FAX: 212 439 9106

MICHAEL I. ROBINSON
ASSOCIATED ARCHITECT

417 CLEVES AVENUE
WEST PALM BEACH, FLA.

NO.	DESCRIPTION	DA
REVISIONS		

DRAWING TITLE
SECOND FLOOR PLA

SCALE 1/4"=1'-0"

DATE 4 9 94

PROJECT NO. 7

DRAWING NO. A-2

SDNY_GM_02764910

SUBJECT TO PROTECTIVE ORDER PARAGRAPHS 7, 8, 9, 10, 15, and 17

EFTA_00251752

EFTA01334220