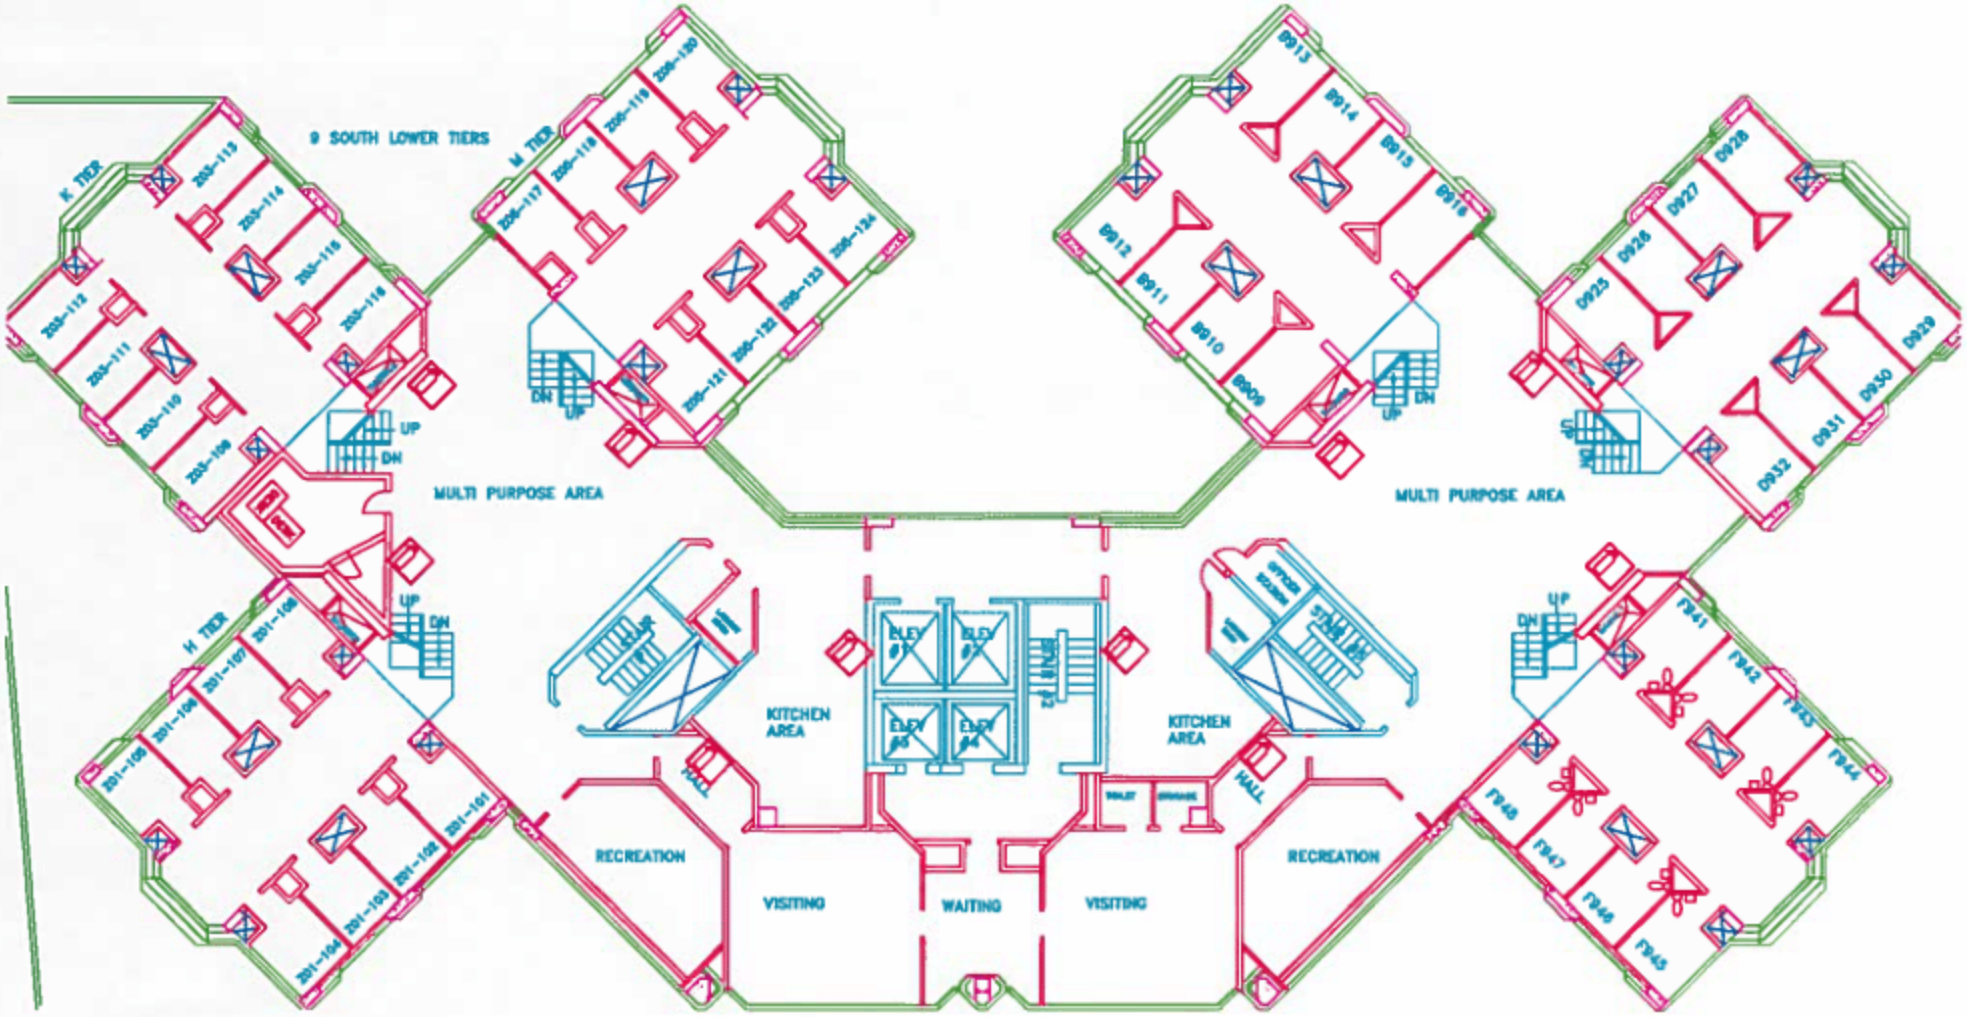


# 9th FLOOR PLAN

1/8"=1'

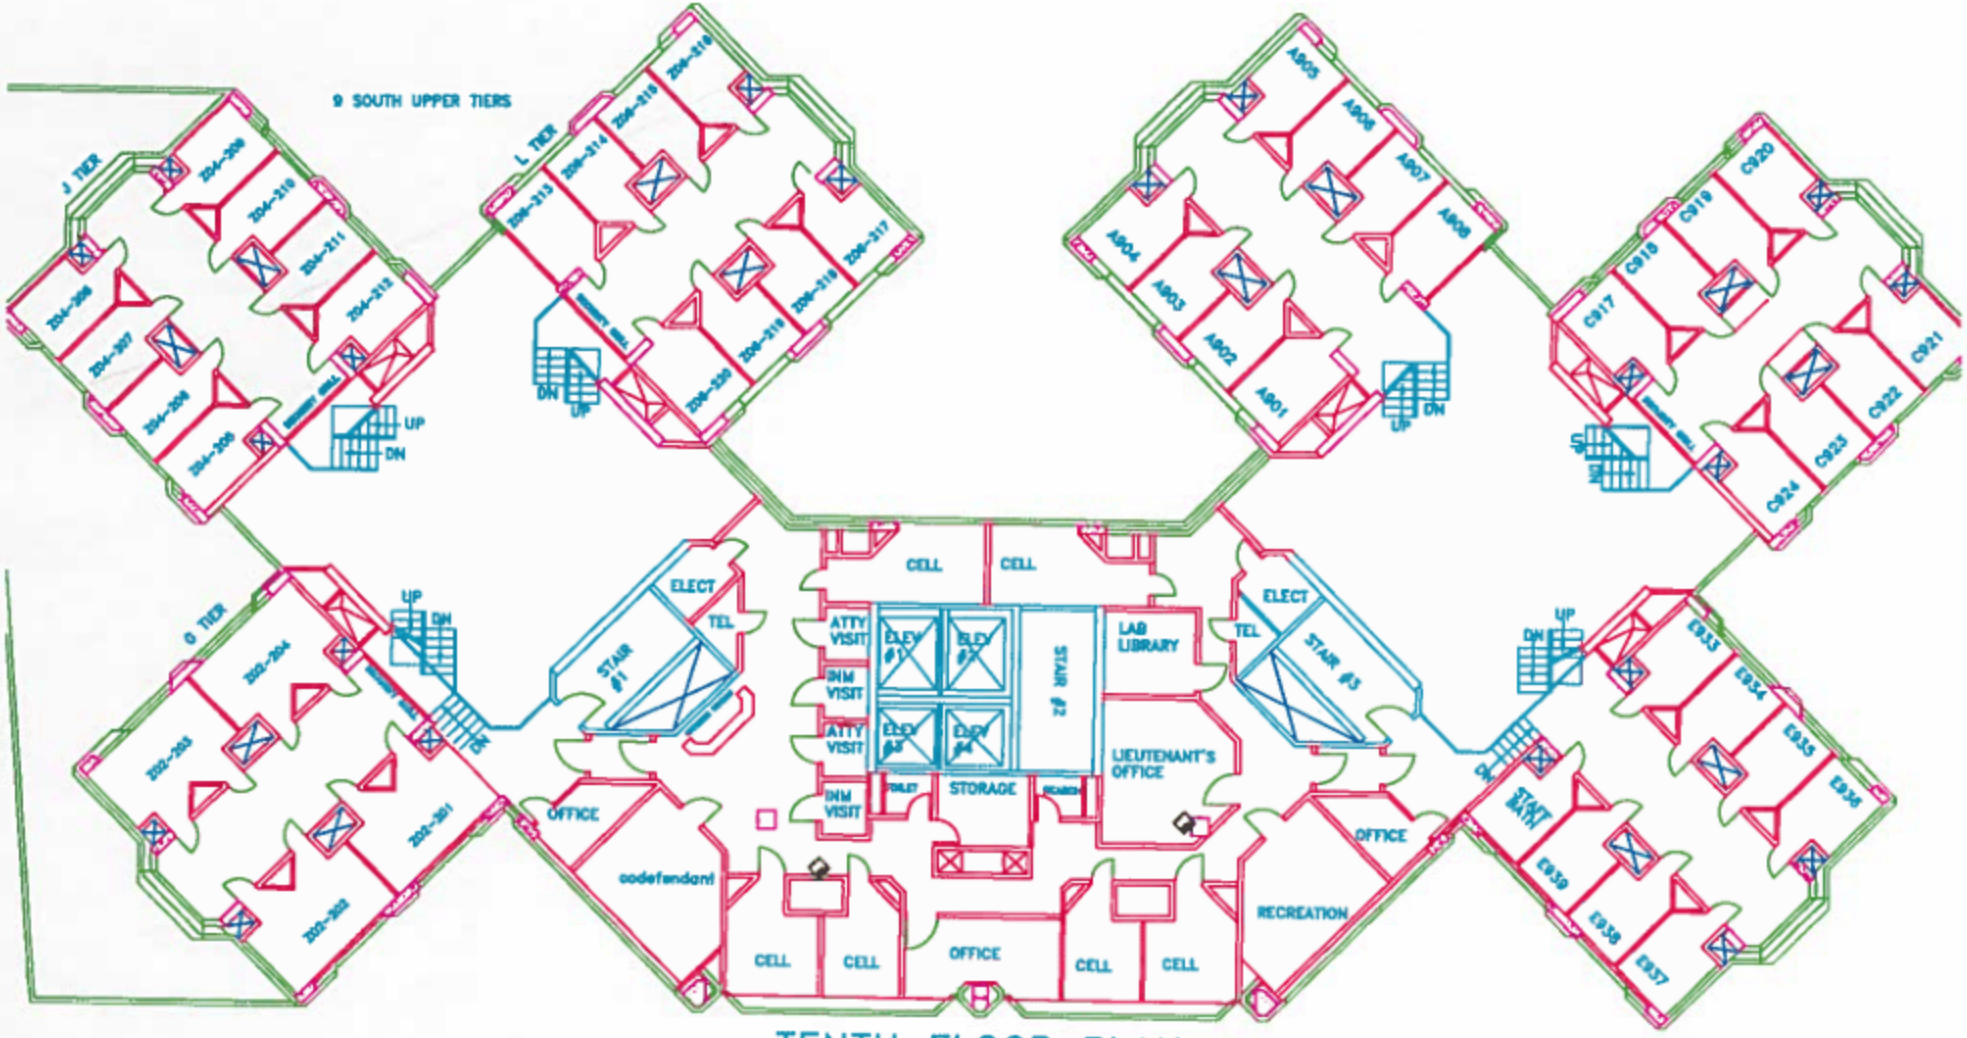


# TENTH FLOOR PLAN

SCALE 1/8"=1'