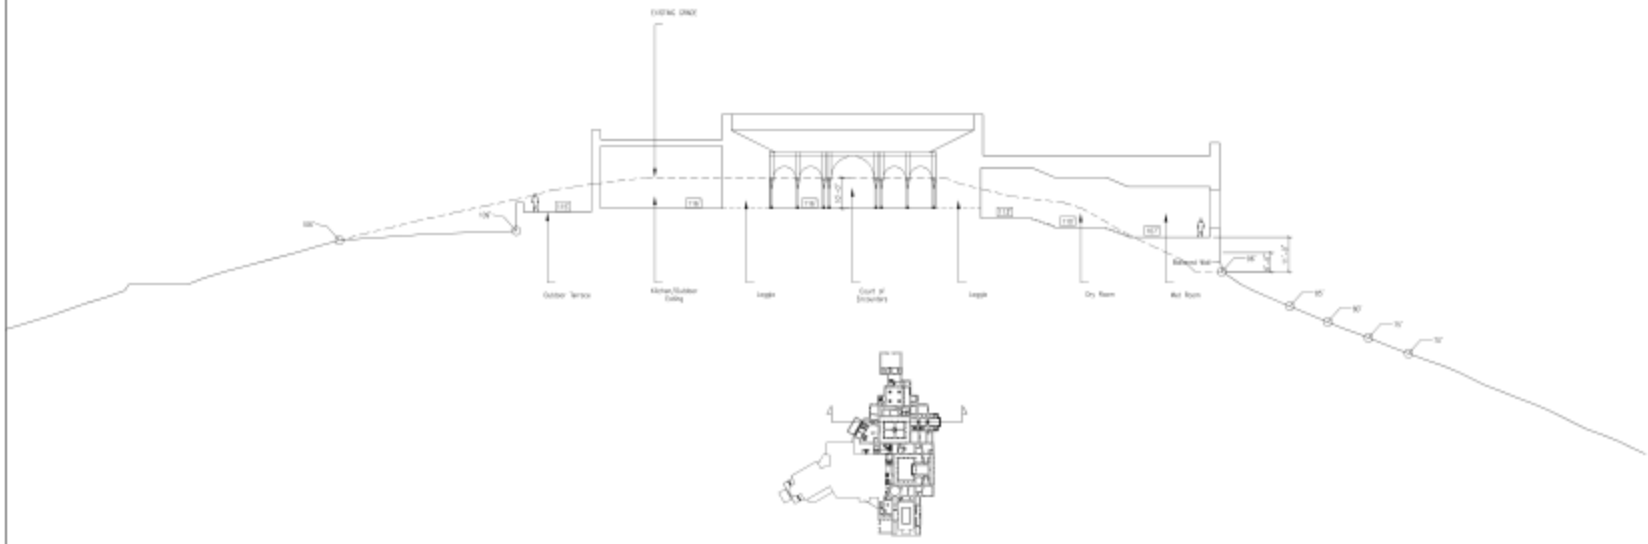

Section A-a

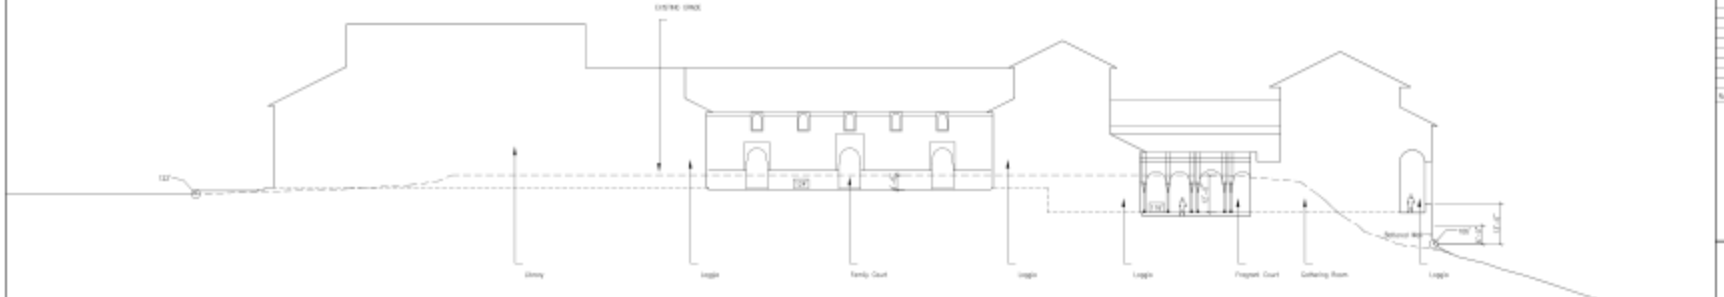

Section B-b

PLANNING
LANDSCAPE
PAYETTE
ARCHITECTURE
ASSOCIATES
INTERIORS
GRAPHICS

Architect/Landscape Architect
Payette Associates Inc.
245 Summer Street
Boston, MA 02210-1122
Telephone 617-895-1300
Fax 617-895-1302
Design Consultant Rasson-Liebb Khan

Drawn By:

Checked By:

Approved By:

Associate Architect

Structural Engineer

Mechanical/Plumbing/Engineering/Fire

Civil Engineering

Cost Consultant

Number	Date	Description

N
W E
S

Mr. Jeffrey Epstein

Little St. James Residence

Conceptual Design

Sections
A-a & B-b

Drawing Scale
1/8" = 1'-0"

Project Number
4370.00

Date Issued
June 4, 2004