BASEMENT: FIN/STRUCT/ELECT PLAN

1/4" SCALE

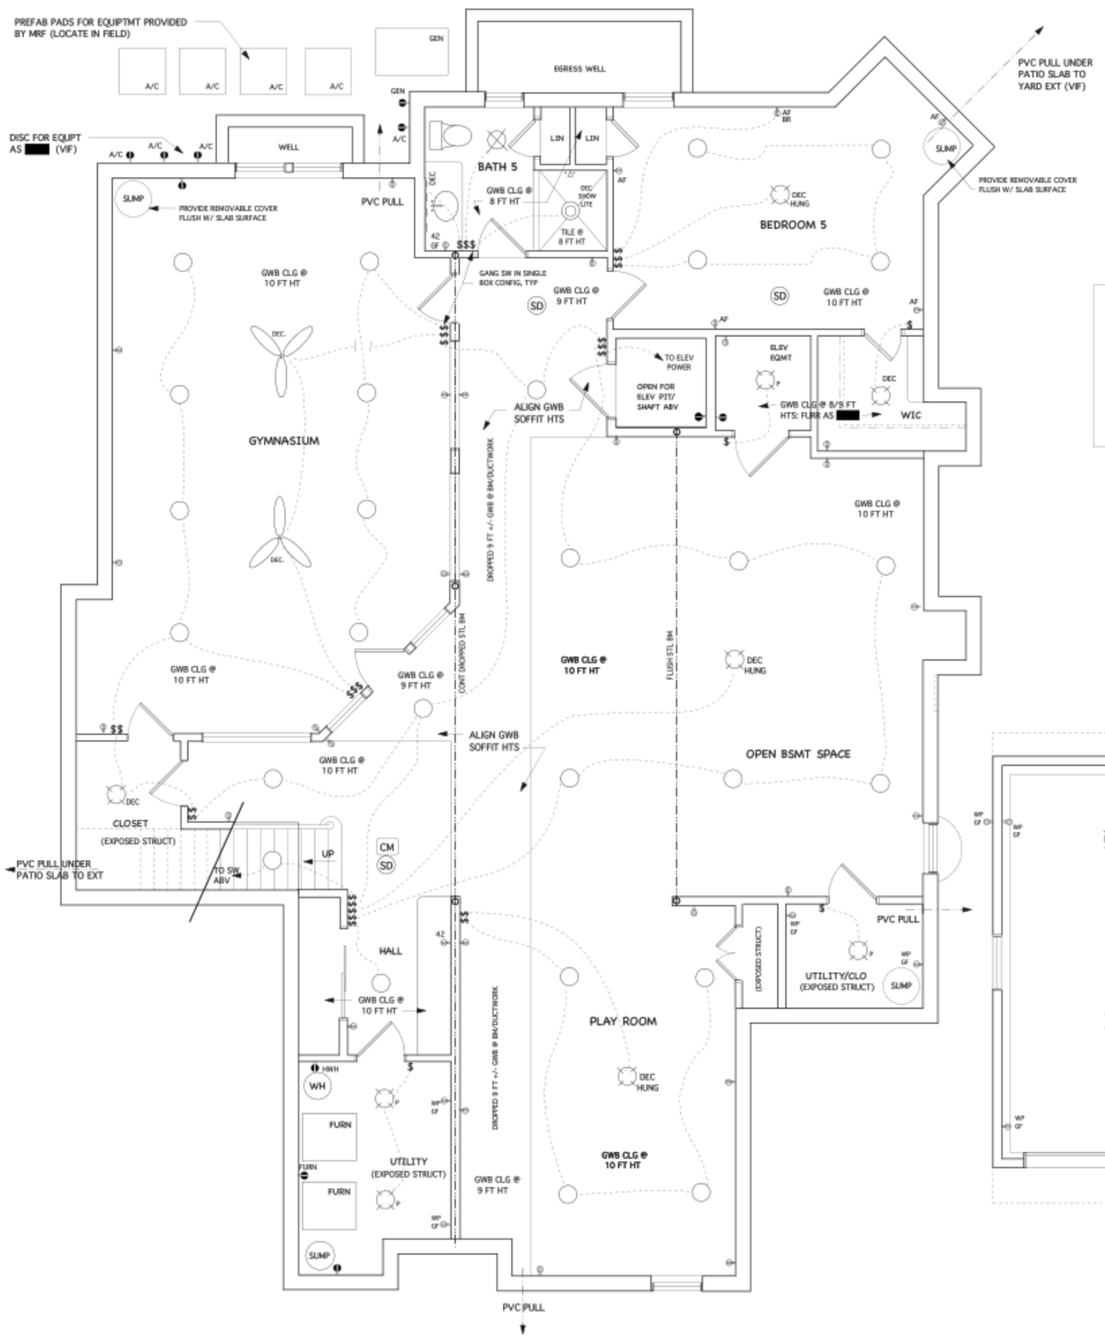

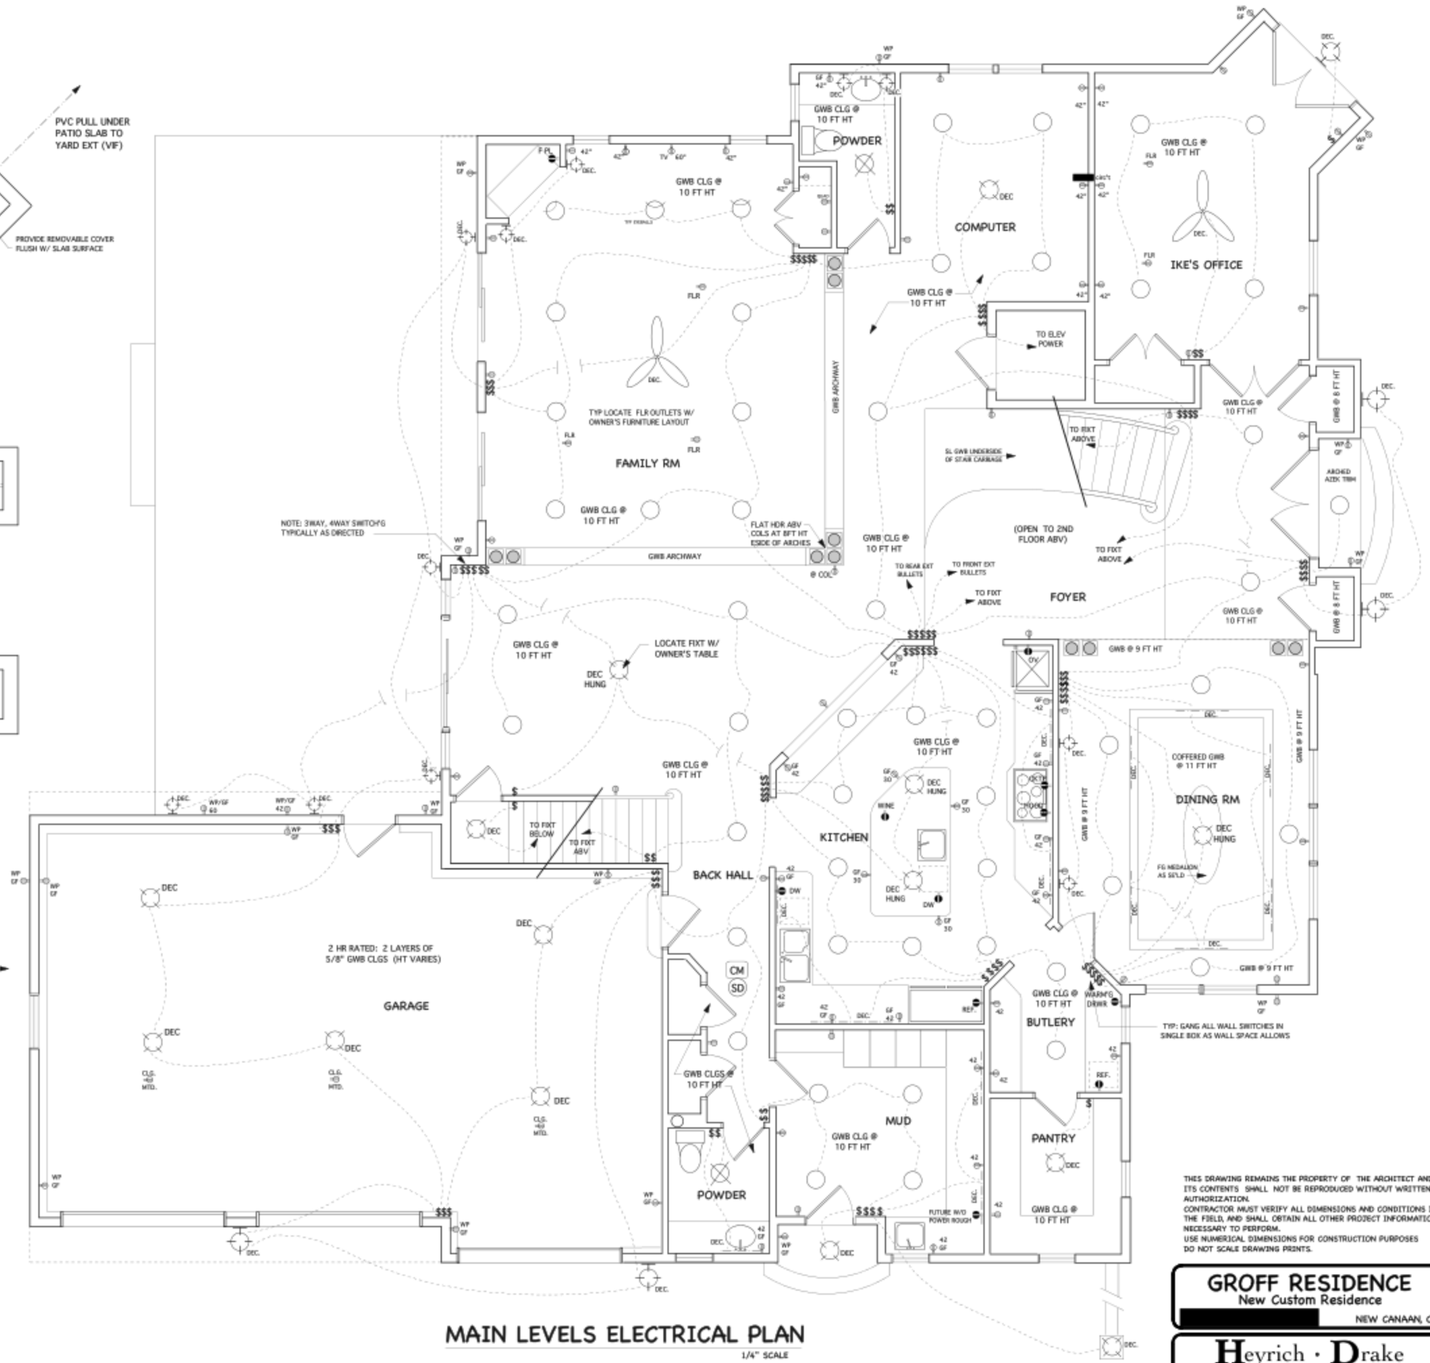

MAIN LEVELS ELECTRICAL PLAN

1/4" SCALE

THES DRAWING REMAINS THE PROPERTY OF THE ARCHITECT AND ITS CONTENTS SHALL NOT BE REPRODUCED WITHOUT WRITTEN AUTHORIZATION.

CONTRACTOR MUST VERIFY ALL DIMENSIONS AND CONDITIONS IN THE FIELD, AND SHALL OBTAIN ALL OTHER PROJECT INFORMATION NECESSARY TO PERFORM.
USE NUMERICAL DIMENSIONS FOR CONSTRUCTION PURPOSES DO NOT SCALE DRAWING PRINTS.

REVISIONS		
NO.	DATE	DESCRIPTION
1		
2		

GROFF RESIDENCE
New Custom Residence
[redacted] NEW CANAAN, CT

Heyrich · Drake
associate architects
John Heyrich [redacted] NJ Sarah Drake [redacted] CT
[redacted] Chester, NJ 07930 [redacted] Brooklyn, NY 11217 [redacted]

sheet title: BSMT/1ST FLR ELECT PLANS
job no: 1231 | drawn: JG | date: 15 AUG 2012 | 9/11