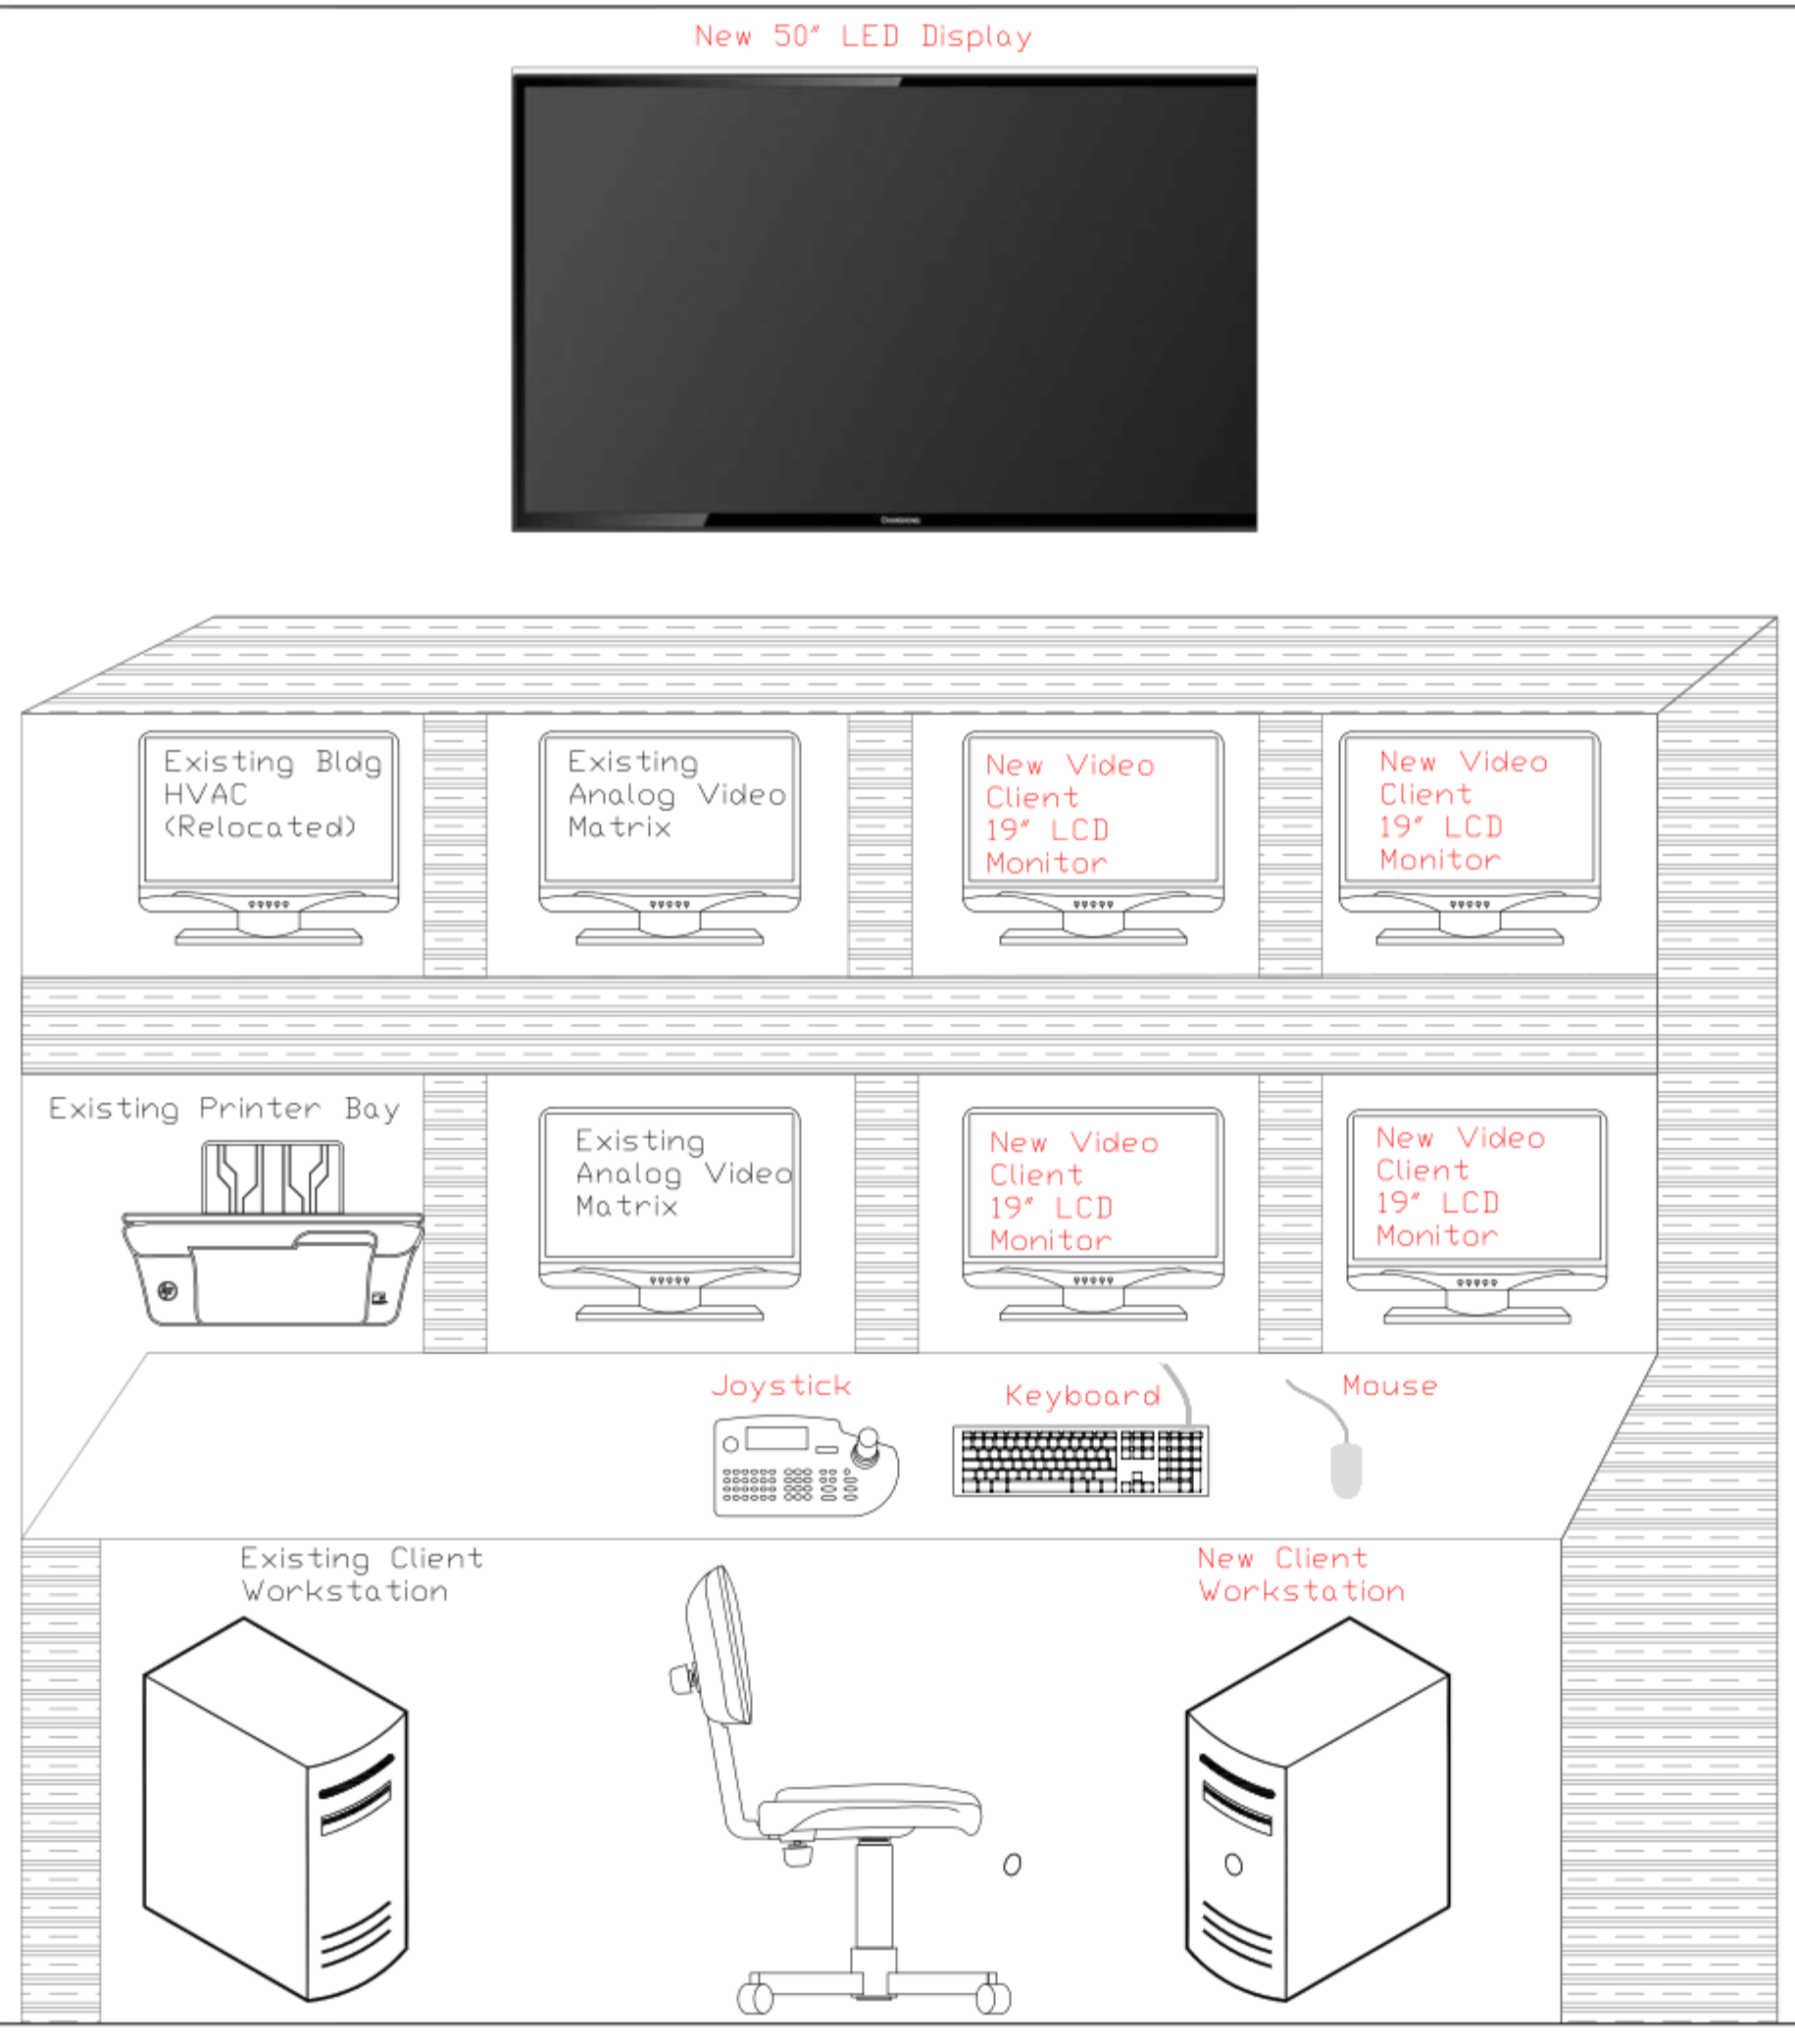

REV.	DATE:	DESCRIPTION

NOTES:

NES LLC - SECURITY CONSOLE
REVISION CONCEPTIAL DRAWING
9 EAST 71ST STREET
NEW YORK, NY 10021

Security 101
Protecting People, Property & Profits
[redacted]

DRAWING TITLE:
NES LLC
SECURITY CONSOLE
CONCEPTIONAL DRAWING

DRAWN BY:	JK
SALESMAN:	JW
PROJECT MGR:	AI
DATE: 8/20/15	
SCALE: NTS	
SHEET NO. 1 OF 1	
JOB NO.	

DRAWING NO.
SEC-100

EFTA00604428