A - 4 (30"x60") DISCUSSED ON YOUR VISIT

DOES NOT WORK

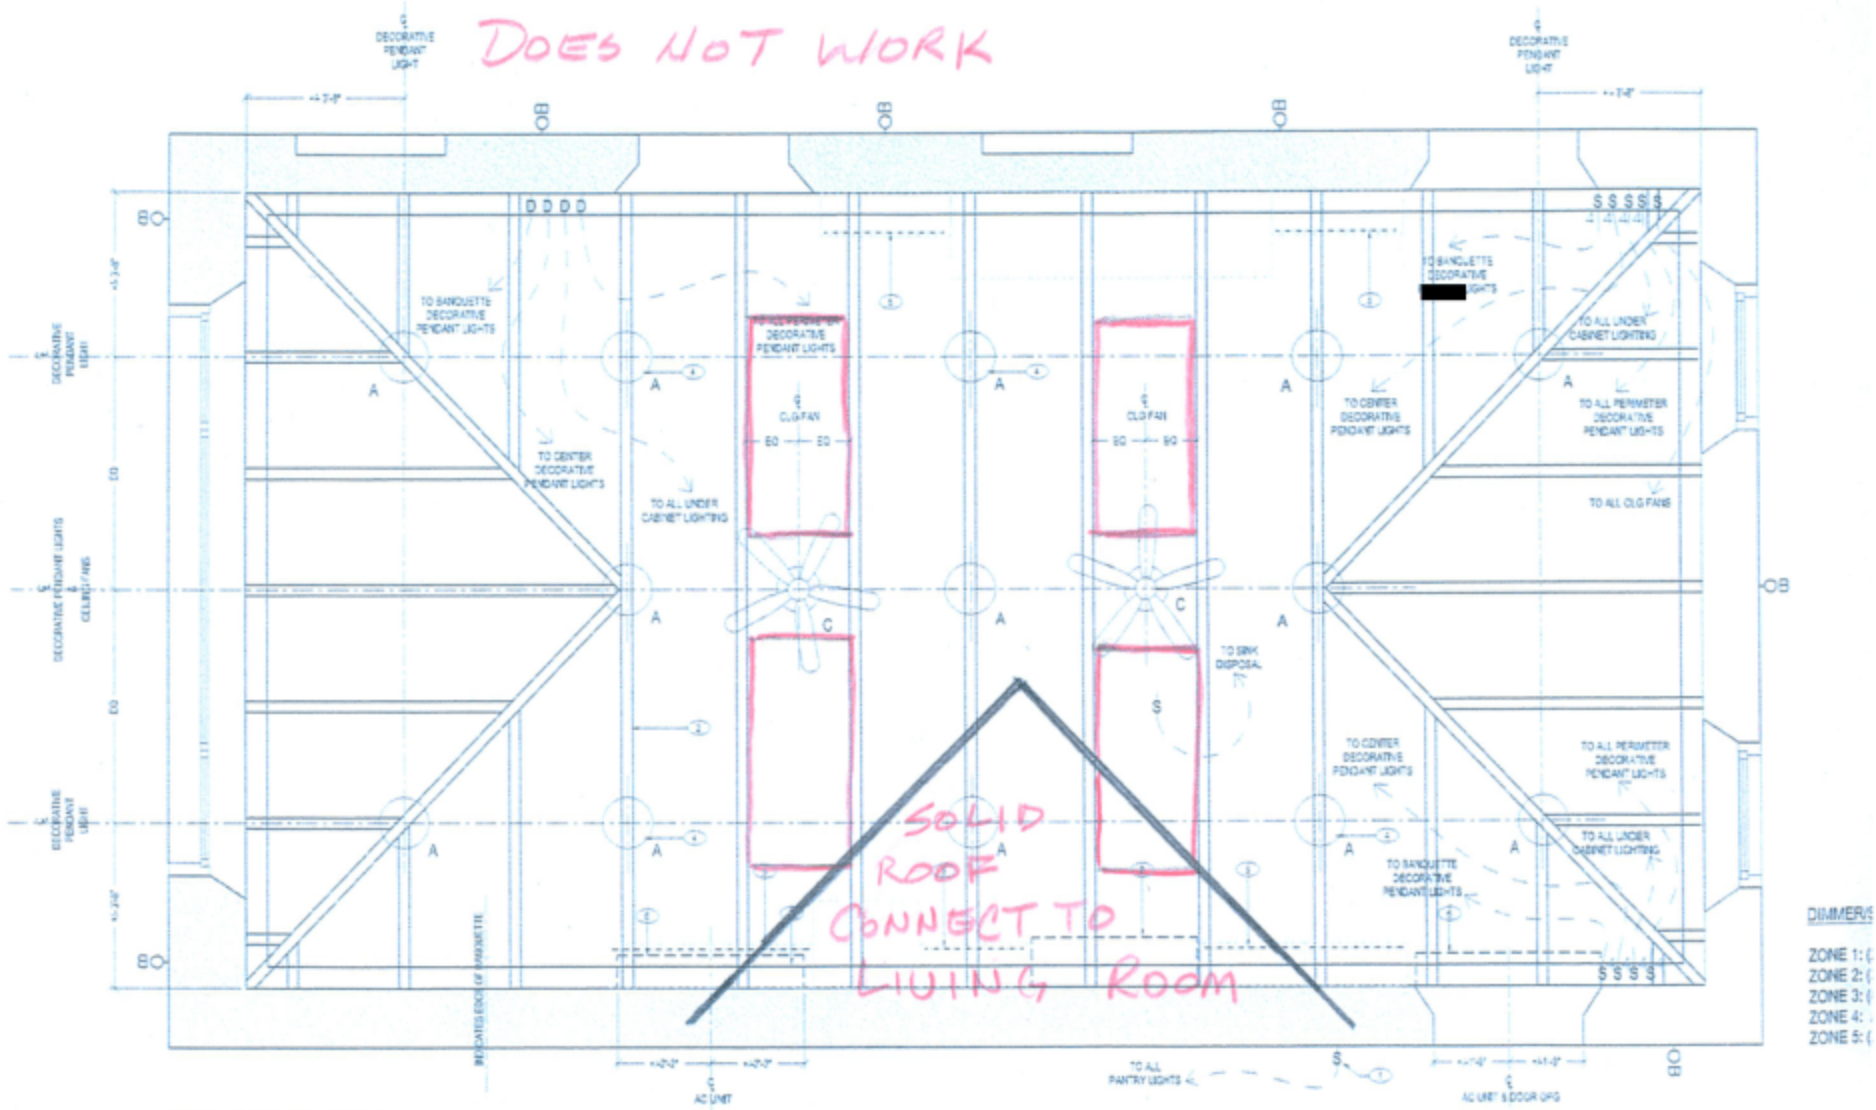

1 LIGHTING PLAN

SCALE: 1/2"=1'-0"

G PLAN SYMBOLS LEGEND

DOWN LIGHT		UNDERCABINET LIGHTING
CEILING WALL WASH	10'-0"	CEILING HEIGHT LABEL
DECORATIVE SCONCE		CEILING MOUNTED PROJECTOR, REFER TO AV CONSULTANT'S DWGS FOR SPECIFICATIONS AND LOCATIONS.
LIGHT		STARTING POINT OF LAY-IN TILE CEILING GRID OR SPECIAL FINISH
MOUNTED LIGHT FIXTURE		CEILING MOUNTED ONE SIDED EXIT SIGN
R LIGHT FIXTURE		WALL MOUNTED ONE SIDED EXIT SIGN

DECORATIVE FIXTURE SCHEDULE

KEY	DESCRIPTION	WEIGHT (LBS)
A	(LT-01) DECORATIVE PENDANT LIGHT FIXTURE	
B	(LT-04) DECORATIVE OUTDOOR SCONCE	
C	(LT-02) CEILING FAN	
D	(LT-02) UNDER CABINET PUCK LIGHT	

LIGHTING PLAN SHEET NOTES

1. LOCATE LIGHT SWITCH AT PANTRY ADJACENT TO PANTRY DOOR.
2. EXPOSED CEILING ABOVE. ALL LIGHTS TO BE CENTERED BETWEEN JOISTS.
3. INDICATES LINE OF DECORATIVE CEILING MOULDING.
4. INDICATES DECORATIVE PENDANT LIGHT FIXTURES. TYPICAL.
5. INDICATES UNDERCABINET LIGHTING. TYPICAL.

EFTA00611638

B-4 (30X60) ALTERNATIVE NEXT TO TRUSS - ? SHADOW PROBLEM

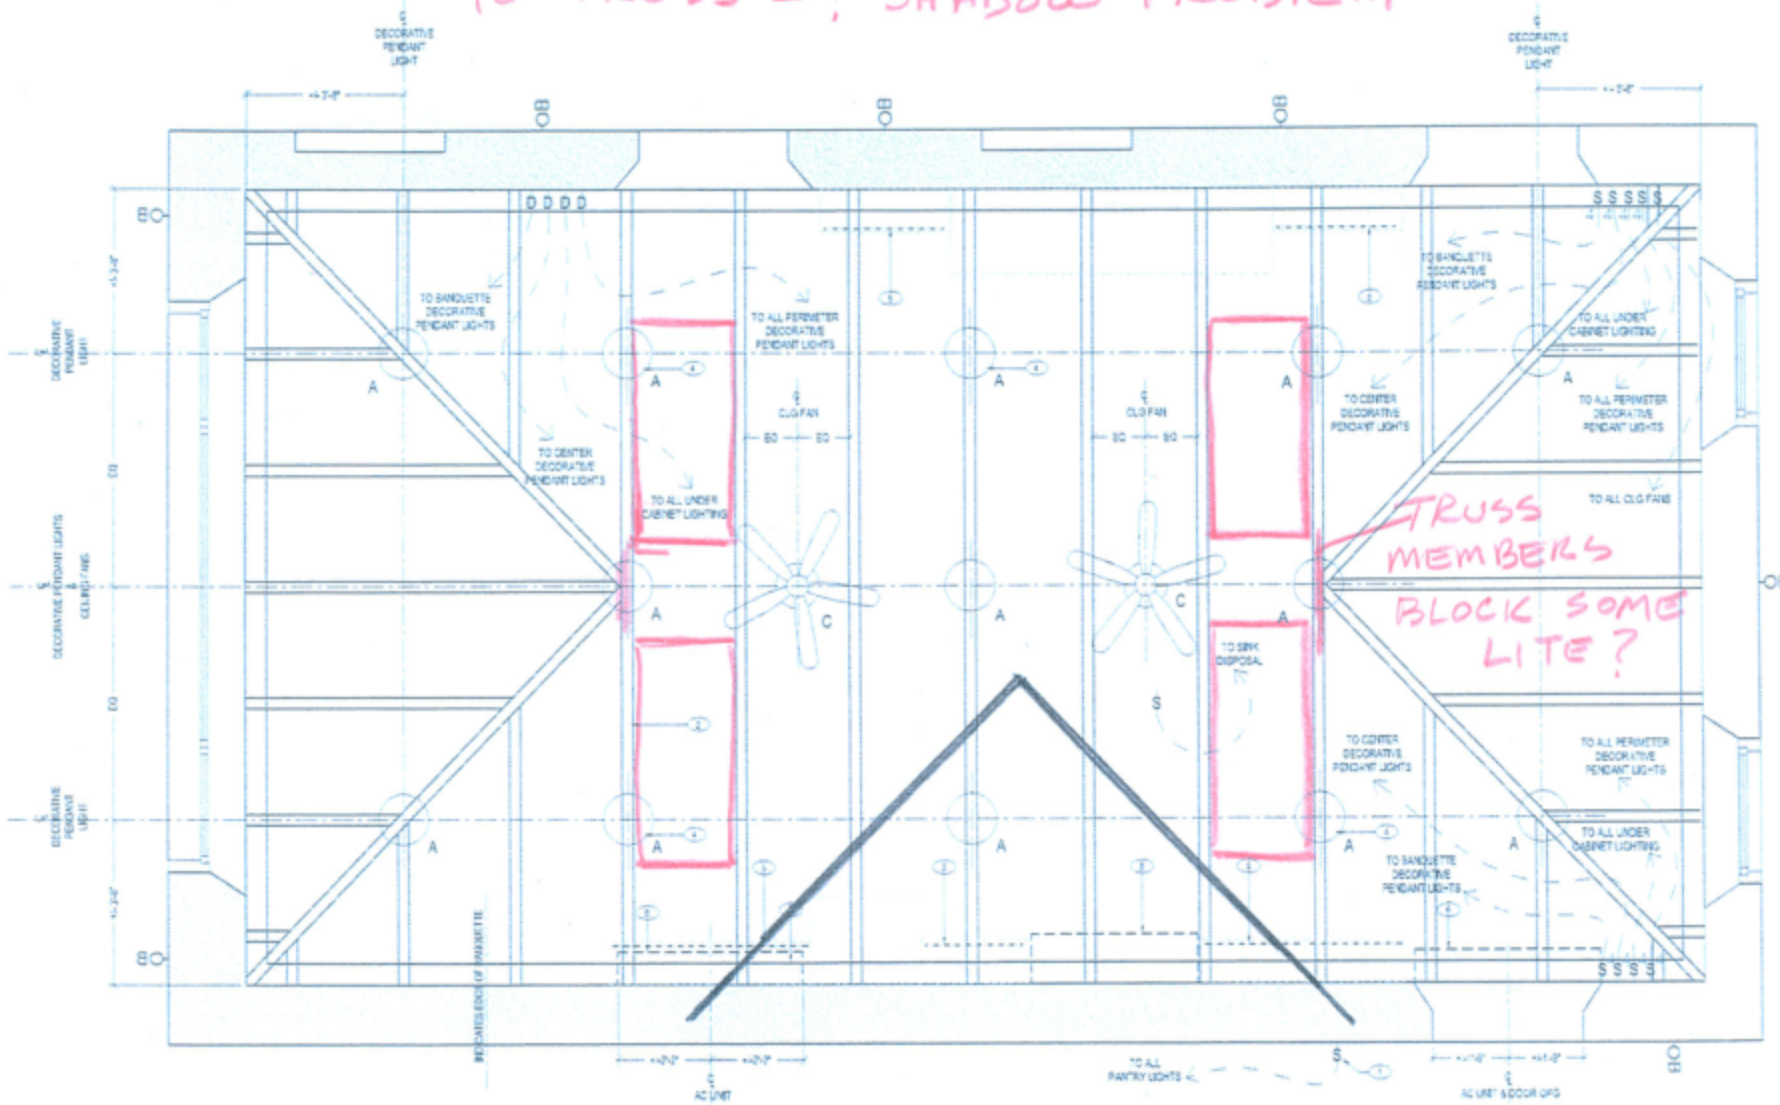

1 LIGHTING PLAN

SCALE: 1/2"=1'-0"

DIMMERS

ZONE 1:
ZONE 2:
ZONE 3:
ZONE 4:
ZONE 5:

G PLAN SYMBOLS LEGEND

DOWN LIGHT		UNDERCABINET LIGHTING
CEILING WALL WASH	10'0"	CEILING HEIGHT LABEL
DECORATIVE SCONCE		CEILING MOUNTED PROJECTOR. REFER TO AV CONSULTANT'S DWGS FOR SPECIFICATIONS AND WIRING.
LIGHT		STARTING POINT OF LAY-IN TILE CEILING GRID OR SPECIAL FINISH
MOUNTED LIGHT FIXTURE		CEILING MOUNTED ONE SIDED EXIT SIGN
R LIGHT FIXTURE		WALL MOUNTED ONE SIDED EXIT SIGN

DECORATIVE FIXTURE SCHEDULE

KEY	DESCRIPTION	HEIGHT (LBS)
A	(LT-01) DECORATIVE PENDANT LIGHT FIXTURE	
B	(LT-04) DECORATIVE OUTDOOR SCONCE	
C	(LT-02) CEILING FAN	
D	(LT-03) UNDER CABINET PUCK LIGHT	

LIGHTING PLAN SHEET NOTES

1. LOCATE LIGHT SWITCH AT PANTRY ADJACENT TO PANTRY DOOR.
2. EXPOSED CEILING ABOVE. ALL LIGHTS TO BE CENTERED BETWEEN JOISTS.
3. INDICATES LINE OF DECORATIVE CEILING MOLDING.
4. INDICATES DECORATIVE PENDANT LIGHT FIXTURES. TYPICAL.
5. INDICATES UNDER-CABINET LIGHTING. TYPICAL.

EFTA00611639

C-2 (30X60) ONE SIDE ONLY

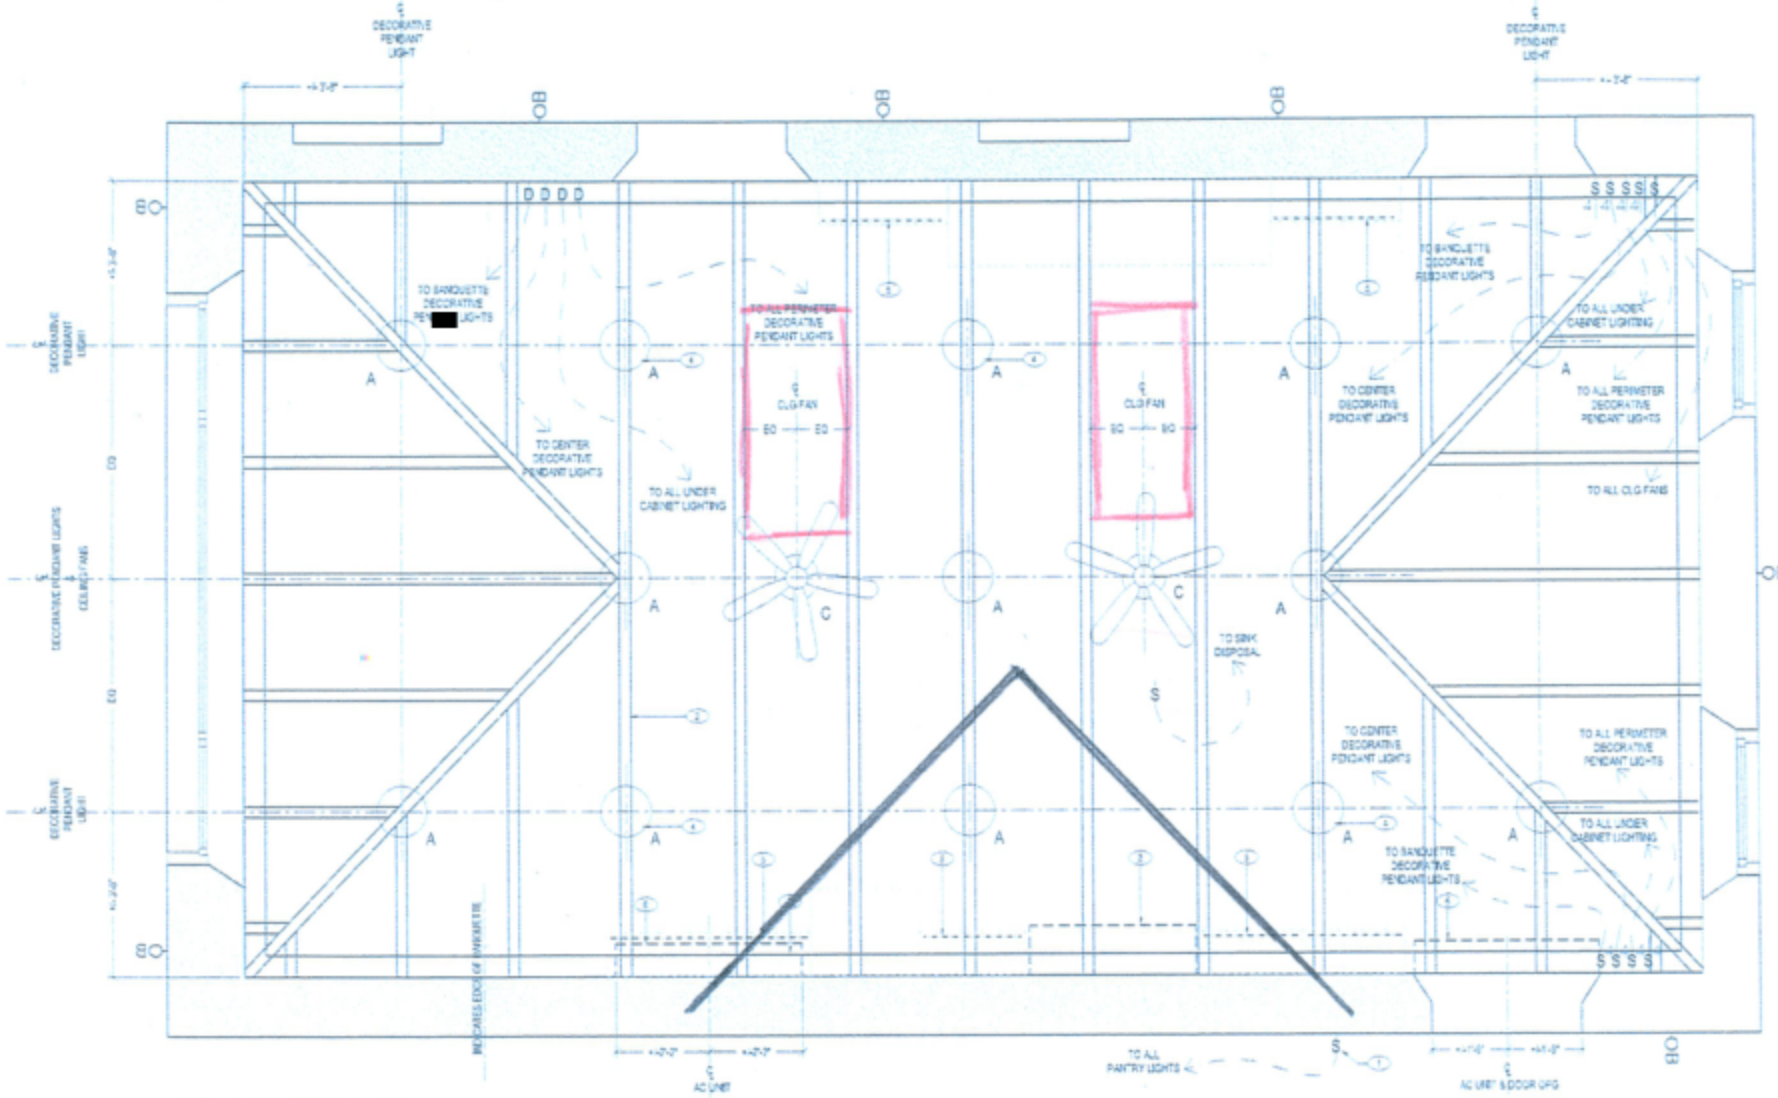

DIMMER/S

ZONE 1:
ZONE 2:
ZONE 3:
ZONE 4:
ZONE 5:

1 LIGHTING PLAN

SCALE: 1/2"=1'-0"

G PLAN SYMBOLS LEGEND

DOWN LIGHT		UNDERCABINET LIGHTING
CEILING WALL WASH		CEILING HEIGHT LABEL
DECORATIVE SCONCE		CEILING MOUNTED PROJECTOR, REFER TO AV CONSULTANT'S BUDGE FOR SPECIFICATIONS AND WEIGHT.
LIGHT		STARTING POINT OF LAYIN TILE CEILING GRID OR SPECIAL FINISH
MOUNTED LIGHT FIXTURE		CEILING MOUNTED ONE SIDED EXIT SIGN
R LIGHT FIXTURE		WALL MOUNTED ONE SIDED EXIT SIGN

DECORATIVE FIXTURE SCHEDULE

KEY	DESCRIPTION	HEIGHT (LBS)
A	(LT-01) DECORATIVE PENDANT LIGHT FIXTURE	
B	(LT-04) DECORATIVE OUTDOOR SCONCE	
C	(LT-03) CEILING FAN	
D	(LT-02) UNDER CABINET PUCK LIGHT	

LIGHTING PLAN SHEET NOTES

1. LOCATE LIGHT SWITCH AT PANTRY ADJACENT TO PANTRY DOOR.
2. EXPOSED CEILING ABOVE. ALL LIGHTS TO BE CENTERED BETWEEN JOISTS.
3. INDICATES LINE OF DECORATIVE CEILING MOULDING.
4. INDICATES DECORATIVE PENDANT LIGHT FIXTURES. TYPICAL.
5. INDICATES UNDER-CABINET LIGHTING. TYPICAL.

EFTA00611640