EFTA00613772

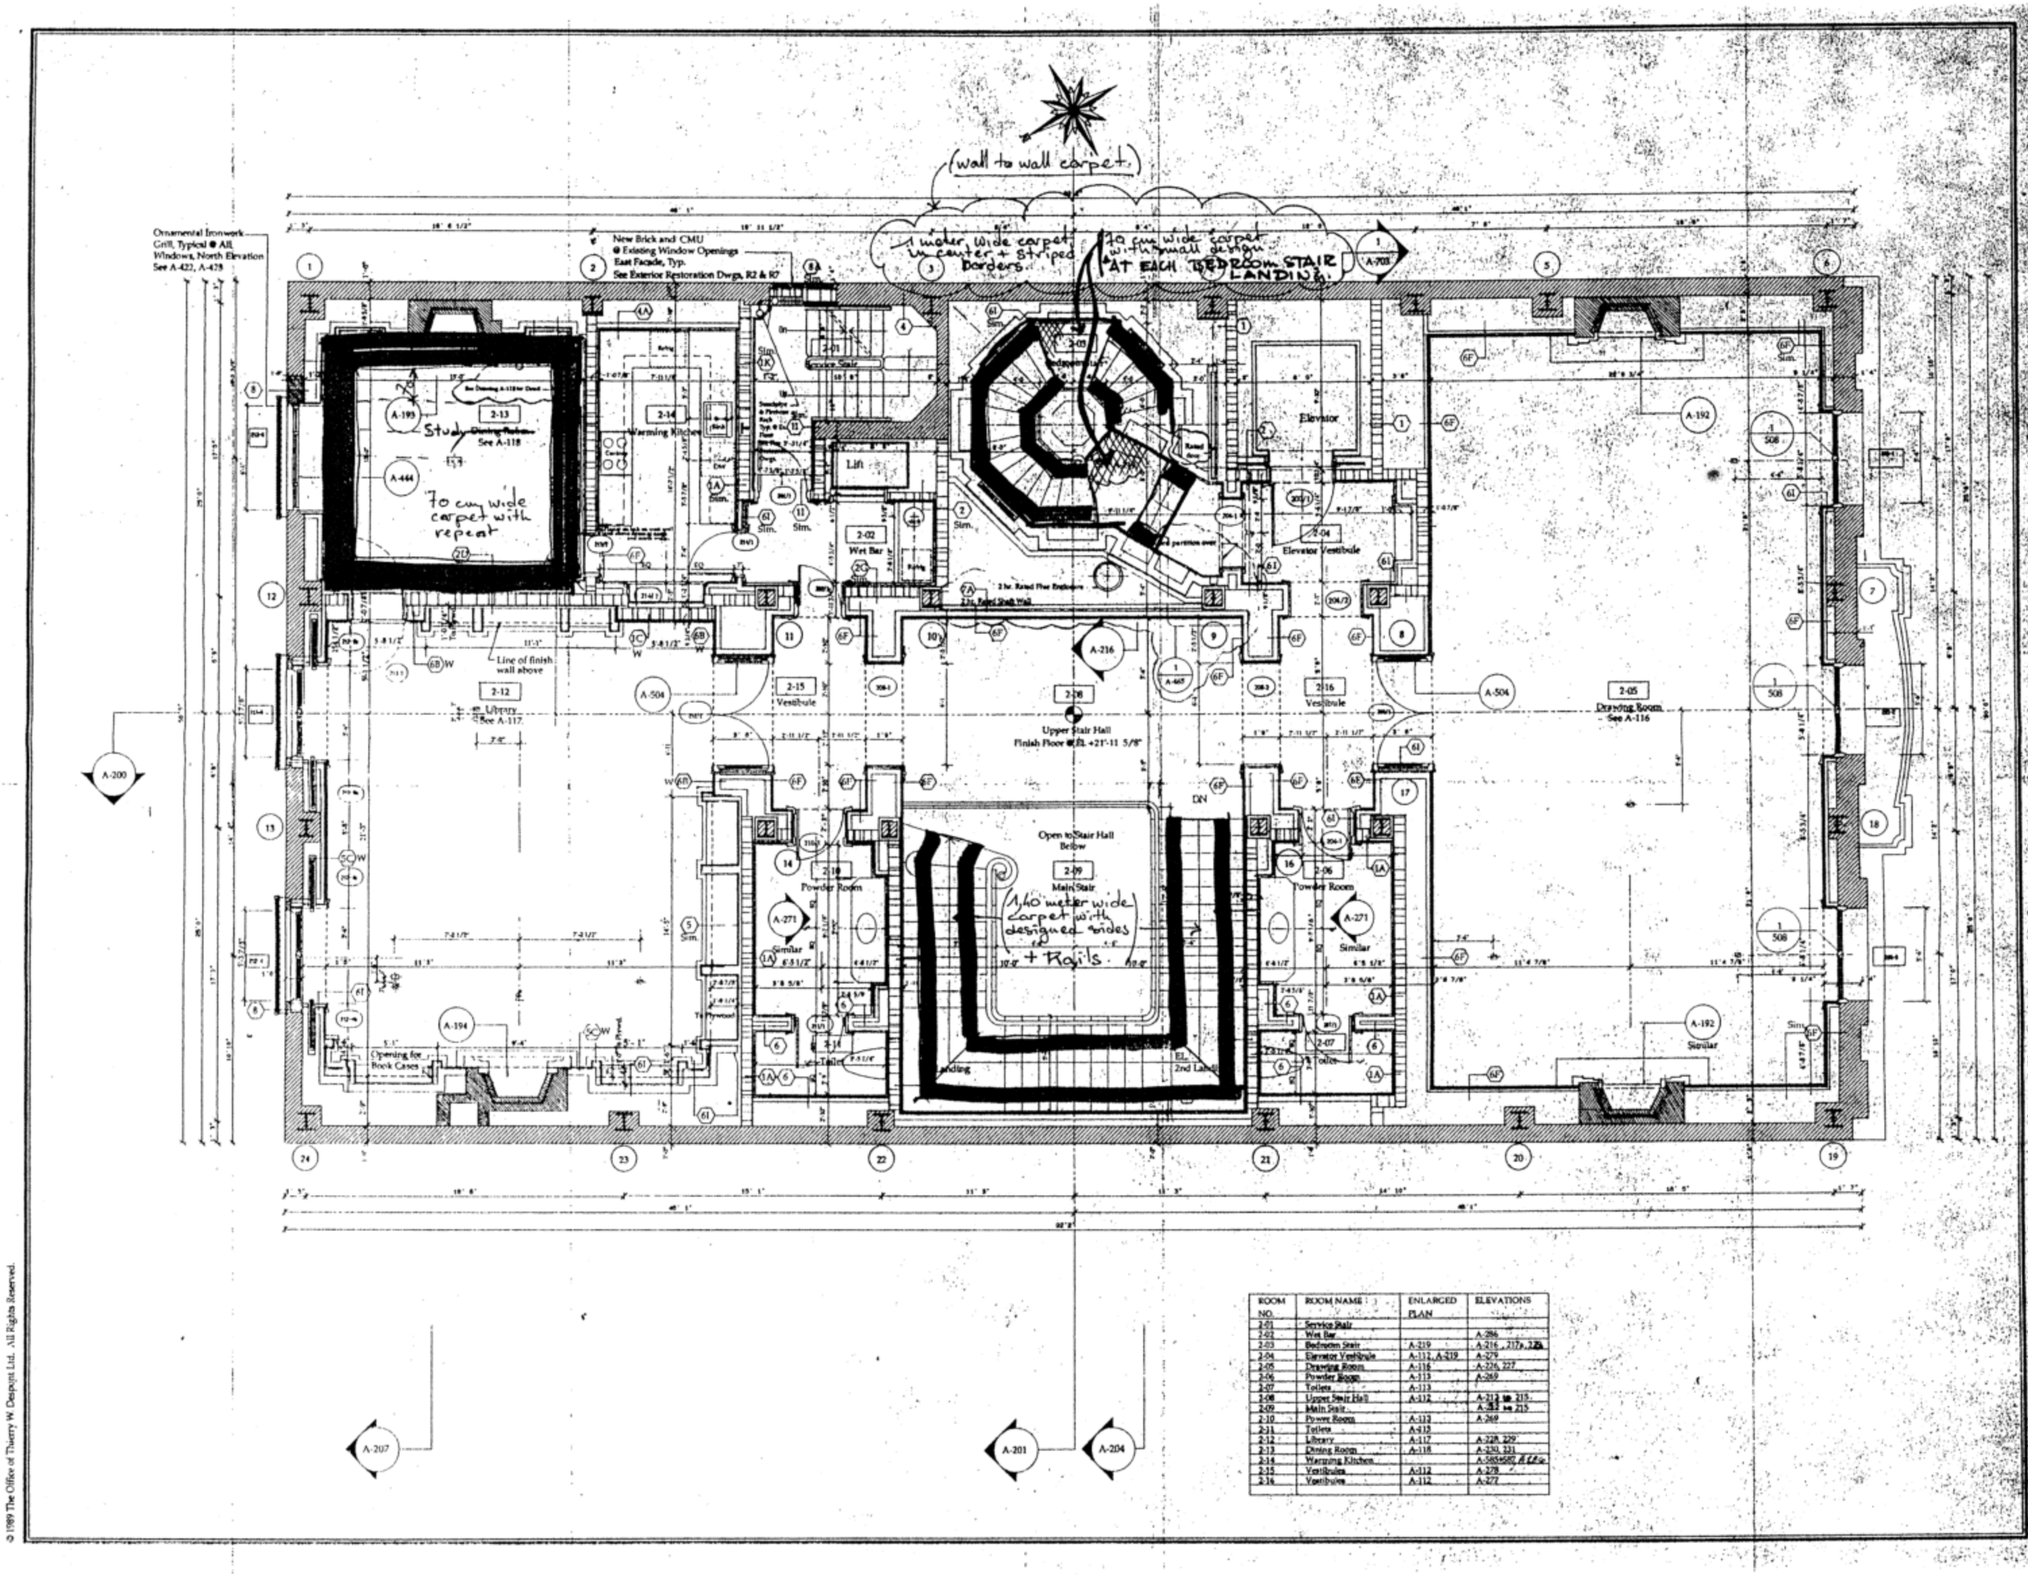

ROOM NO.	ROOM NAME	ENLARGED PLAN	ELEVATIONS
2-01	Service Stair		
2-02	Wet Bar		A-286
2-03	Bedroom Stair	A-219	A-216, 217, 218
2-04	Elevator Vestibule	A-111, A-219	A-275
2-05	Drawing Room	A-116	A-226, 227
2-06	Powder Room	A-113	A-265
2-07	Toilets	A-113	
2-08	Upper Stair Hall	A-112	A-215
2-09	Main Stair		A-215
2-10	Power Room	A-113	A-269
2-11	Toilets	A-113	
2-12	Library	A-117	A-228, 229
2-13	Dining Room	A-118	A-230, 231
2-14	Warming Kitchen		A-585-587
2-15	Vestibules	A-112	A-278
2-16	Vestibules	A-112	A-277

9 E 71

NEW YORK

The Office of
THIERRY W. DESPONT
331 Greenwich Street
New York, N.Y.
10013
(212) 334-2444

MECHANICAL ENGINEERS
John E. Abbott
Consulting Engineers
31 Maple Street
Norwalk, CT 06851
(203) 846-3204

STRUCTURAL ENGINEERS
Ove Arup & Partners
260 Fifth Avenue
New York, N.Y. 10001
(212) 779-7221
Facsimile (212) 779-7224

NO.	DATE	REVISIONS
1		June 22, 1990 Revisions
2		August 31, 1990 Revisions
3		DECEMBER 17, 1990 MILLWORK PACKAGE SUBMIT 3
4		MARCH 27, 1991
5		REVISION APRIL 11, 1991
6		REVISION MAY 7, 1991
7		REVISION 2-6-91
8		26 SEPTEMBER 1991

SECOND FLOOR PLAN LEVEL 2'-0"

DATE May 11, 1990

SCALE 1/4"=1'-0"

DRAWING A-103

© 1989 The Office of Thierry W. Despont Ltd. All Rights Reserved.