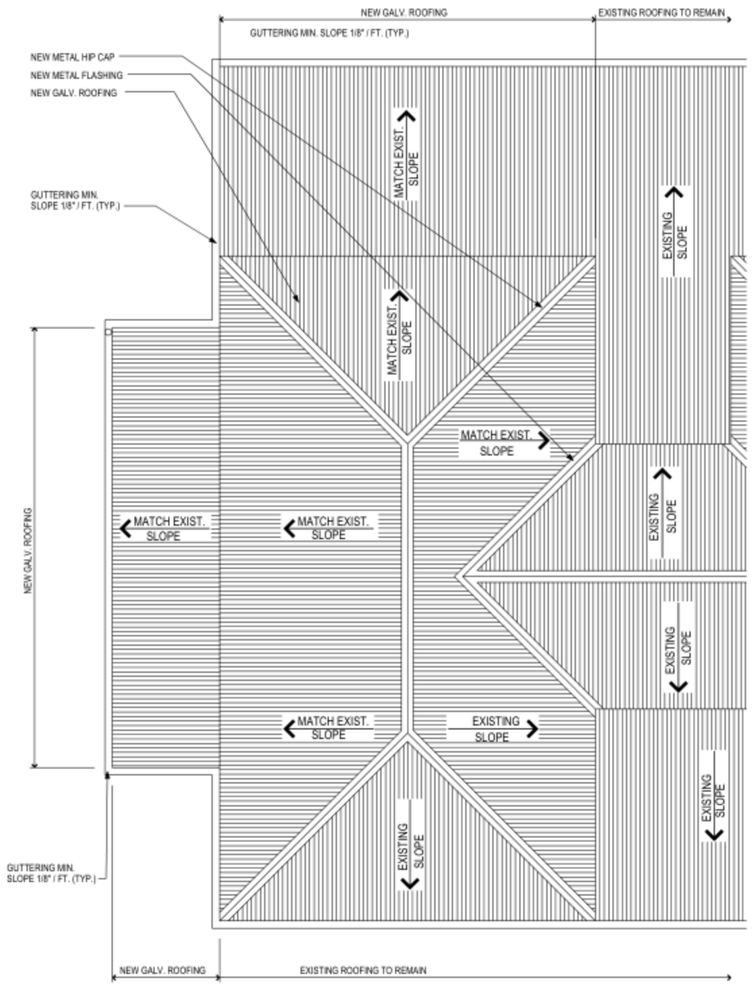

1 PROPOSED ROOF PLAN
A1.02 SCALE: 1/4"= 1'-0"

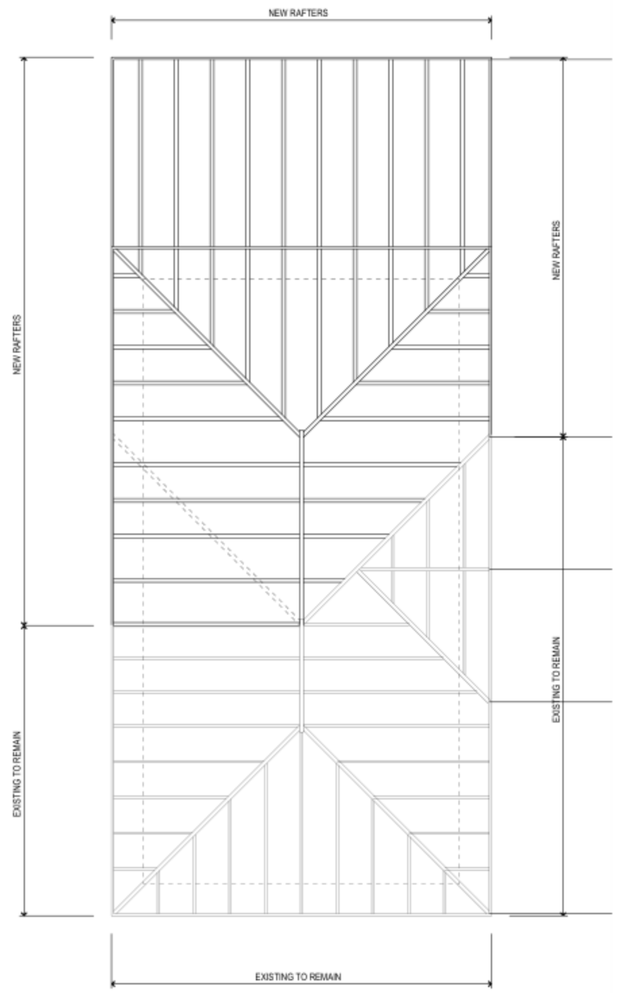

2 PROPOSED ROOF FRAMING PLAN
A1.02 SCALE: 1/4"= 1'-0"

deJongh
THE deJONGH GROUP, PC
ARCHITECTS & PLANNERS
2200 ESTATE STAABI
ST. THOMAS, USVI 00802
PH. [redacted]

KITCHEN RENOVATION

LITTLE ST.JAMES
U.S. VIRGIN ISLANDS

PROPOSED ROOF PLAN AND ROOF FRAMING PLAN

REVISIONS

DRAWN BY:	O.C.
CHECKED BY:	deJONGH
SCALE:	1/4" = 1'-0"
DATE:	
JOB NO:	2008.21
SHEET:	A1.02