SITE PLANS FOR

ZORRO Ranch

EAST GA[redacted]S LOCATED IN NW1/4
SE1/4 SECTION 15, T12N, R9E, NMPM,
SANTA FE COUNTY, NEW MEXICO
JUNE, 2016

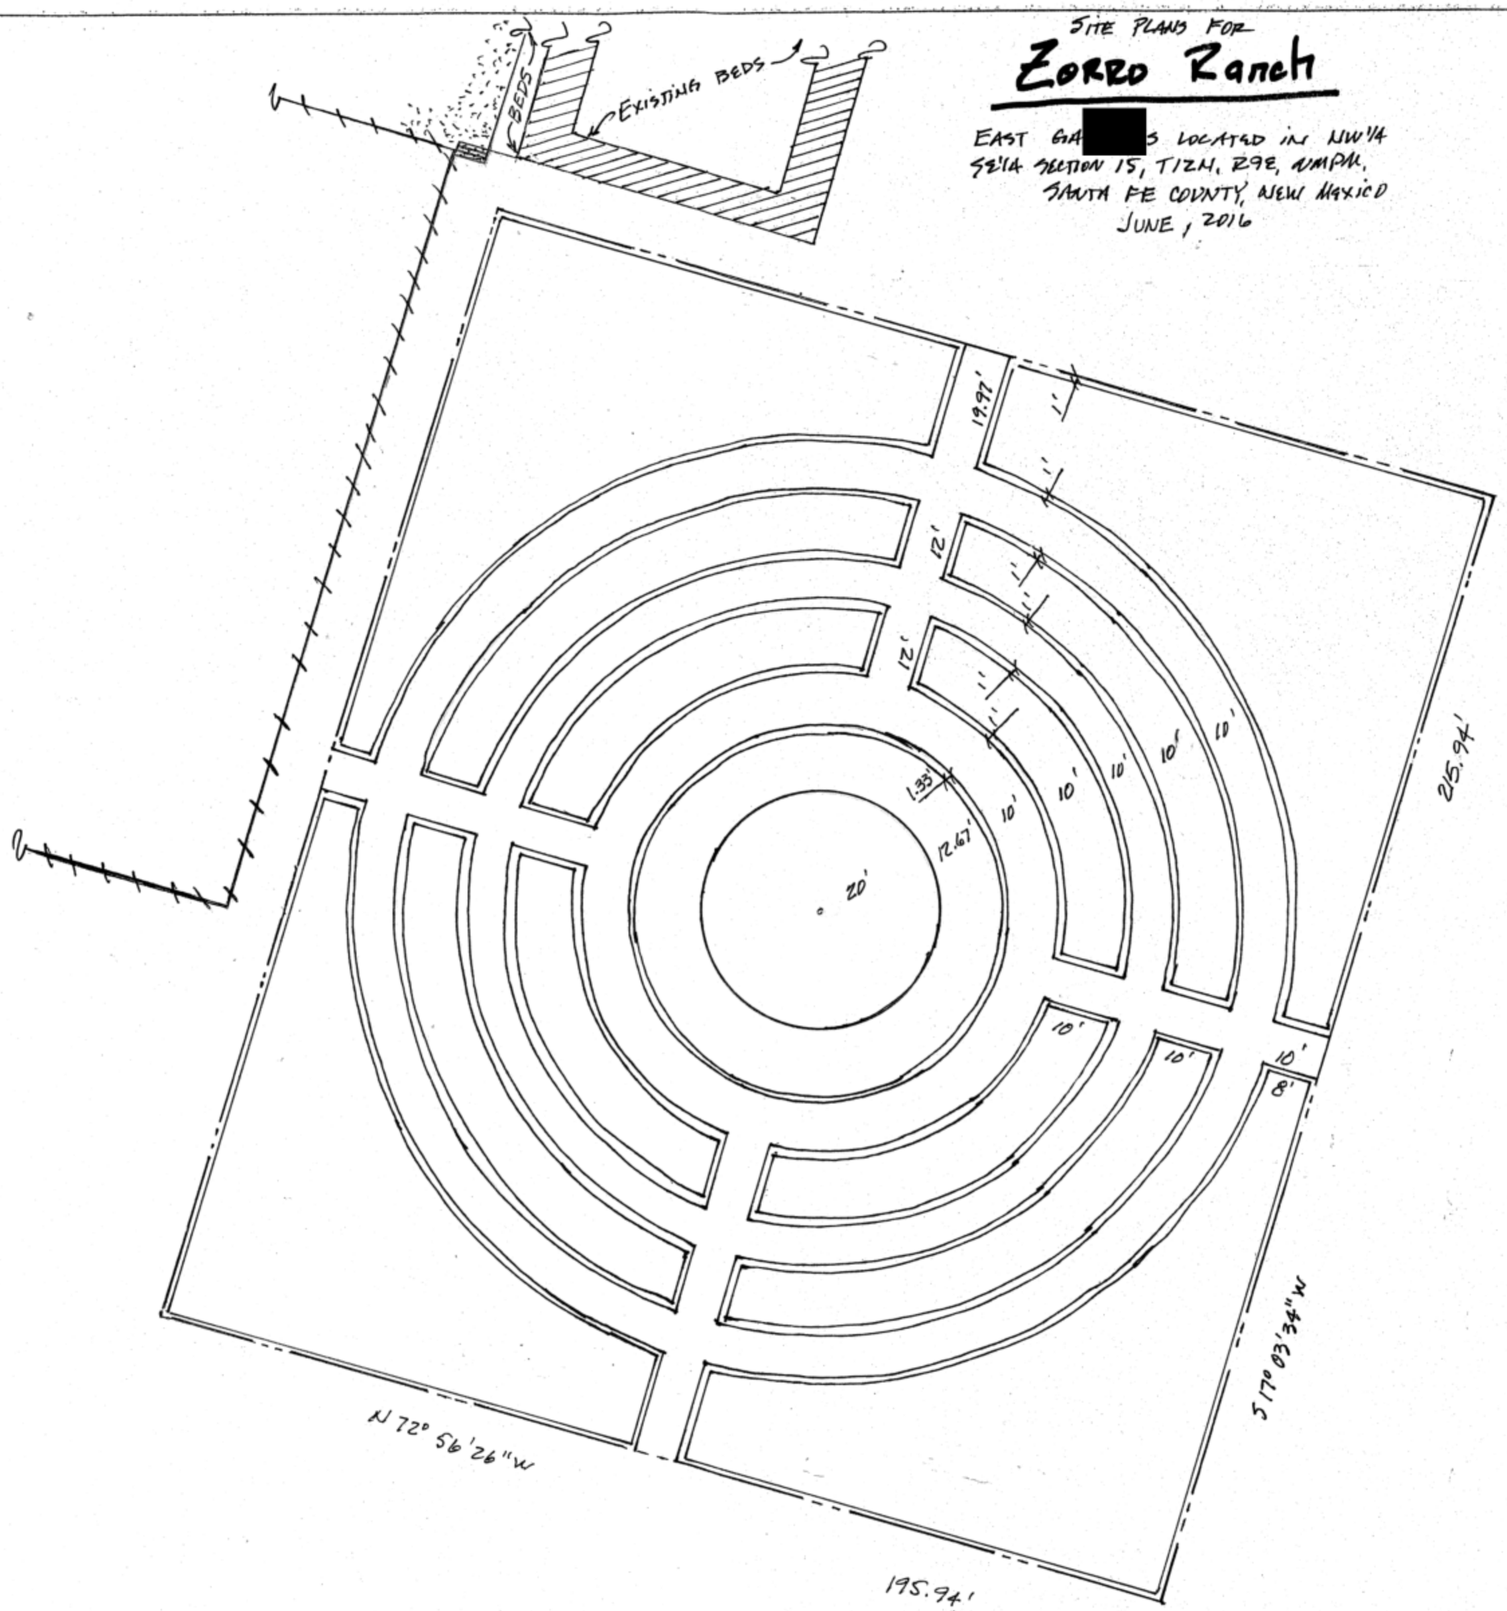

N
SCALE: 1"=20'
0 10 20

LEGEND

- CONCRETE
- MASONRY (BRICK)
- RAIL FENCE
- NEW GARDEN LIMITS
- x SPOT ELEVATION / CUT TO TOP OF STAKE

SITE PLAN

Oden & Associates
surveyors engineers planners
[redacted] BOX 1976
200 U.S. ROUTE 66
MORIARTY, NM 87035
(505)832-1425
832-6996 (FAX)

Designed	Date	Drawn	Date	Checked	Date	Date	Sheet
TRO	6/15/16	6/15/16	TRO				1 of 1
Job #516-059		File ZORRO RANCH		COMP. FILE 1119		DWG NAME 516-059	

PB 3702-3784