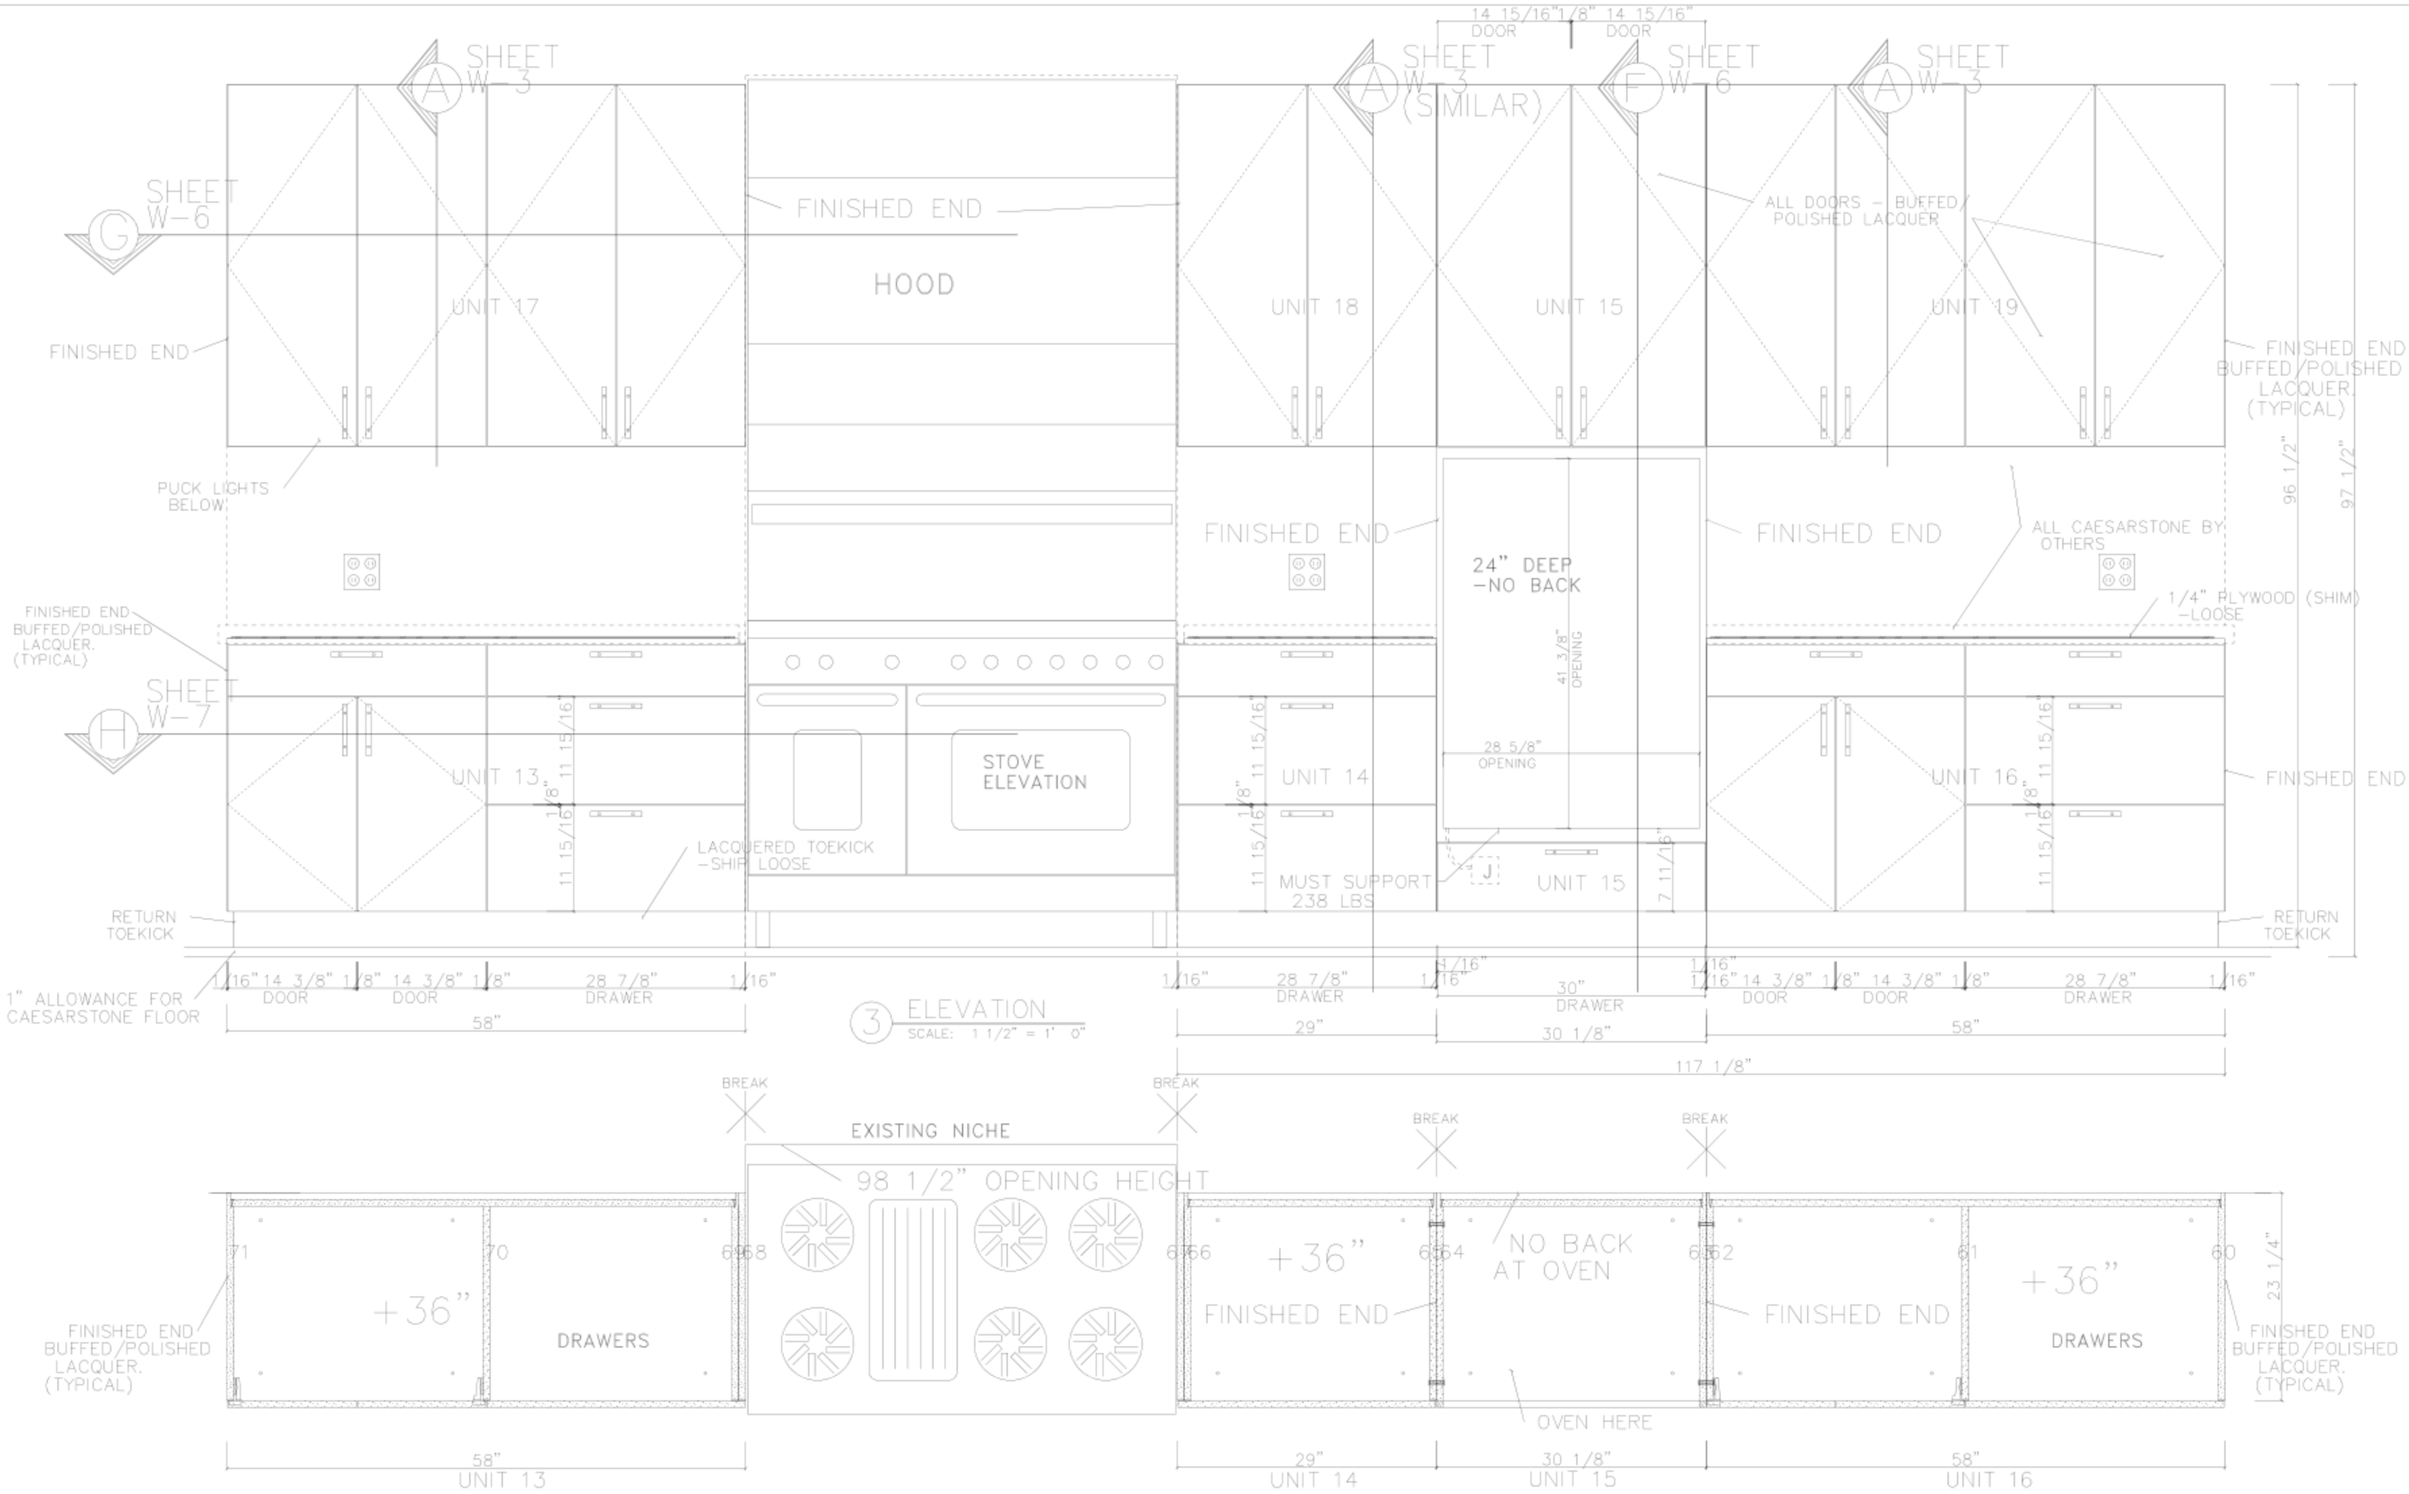

ALL CABINET INTERIORS -WHITE MELAMINE
ALL CABN'T EXTERIORS - POLISHED LACQUER

SCALE:		PROJECT: LITTLE ST. JAMES	REVISED:	DATE:
AS NOTED	TOM HOCH INTERIOR Interior Architecture, Space Planning, Interior Design, FF&E Procurement and Architectural Woodwork	SHEET TITLE: KITCHEN ELEV. SHEET 7 OF 9		10/31/10
DRAWN BY: KAS	[redacted]			SHEET #: W-7

EFTA00726135