Sketch Number 1

Gensler

Project LITTLE ST JAMES POOL AREA AND SCREENING ROOM	**Project Number** 07.7112.004
Description PARTIAL SITE PLAN	**Issue/Rev**
Prepared by	**Date** 8/5/10
Scale 1/32"=1'-0"	

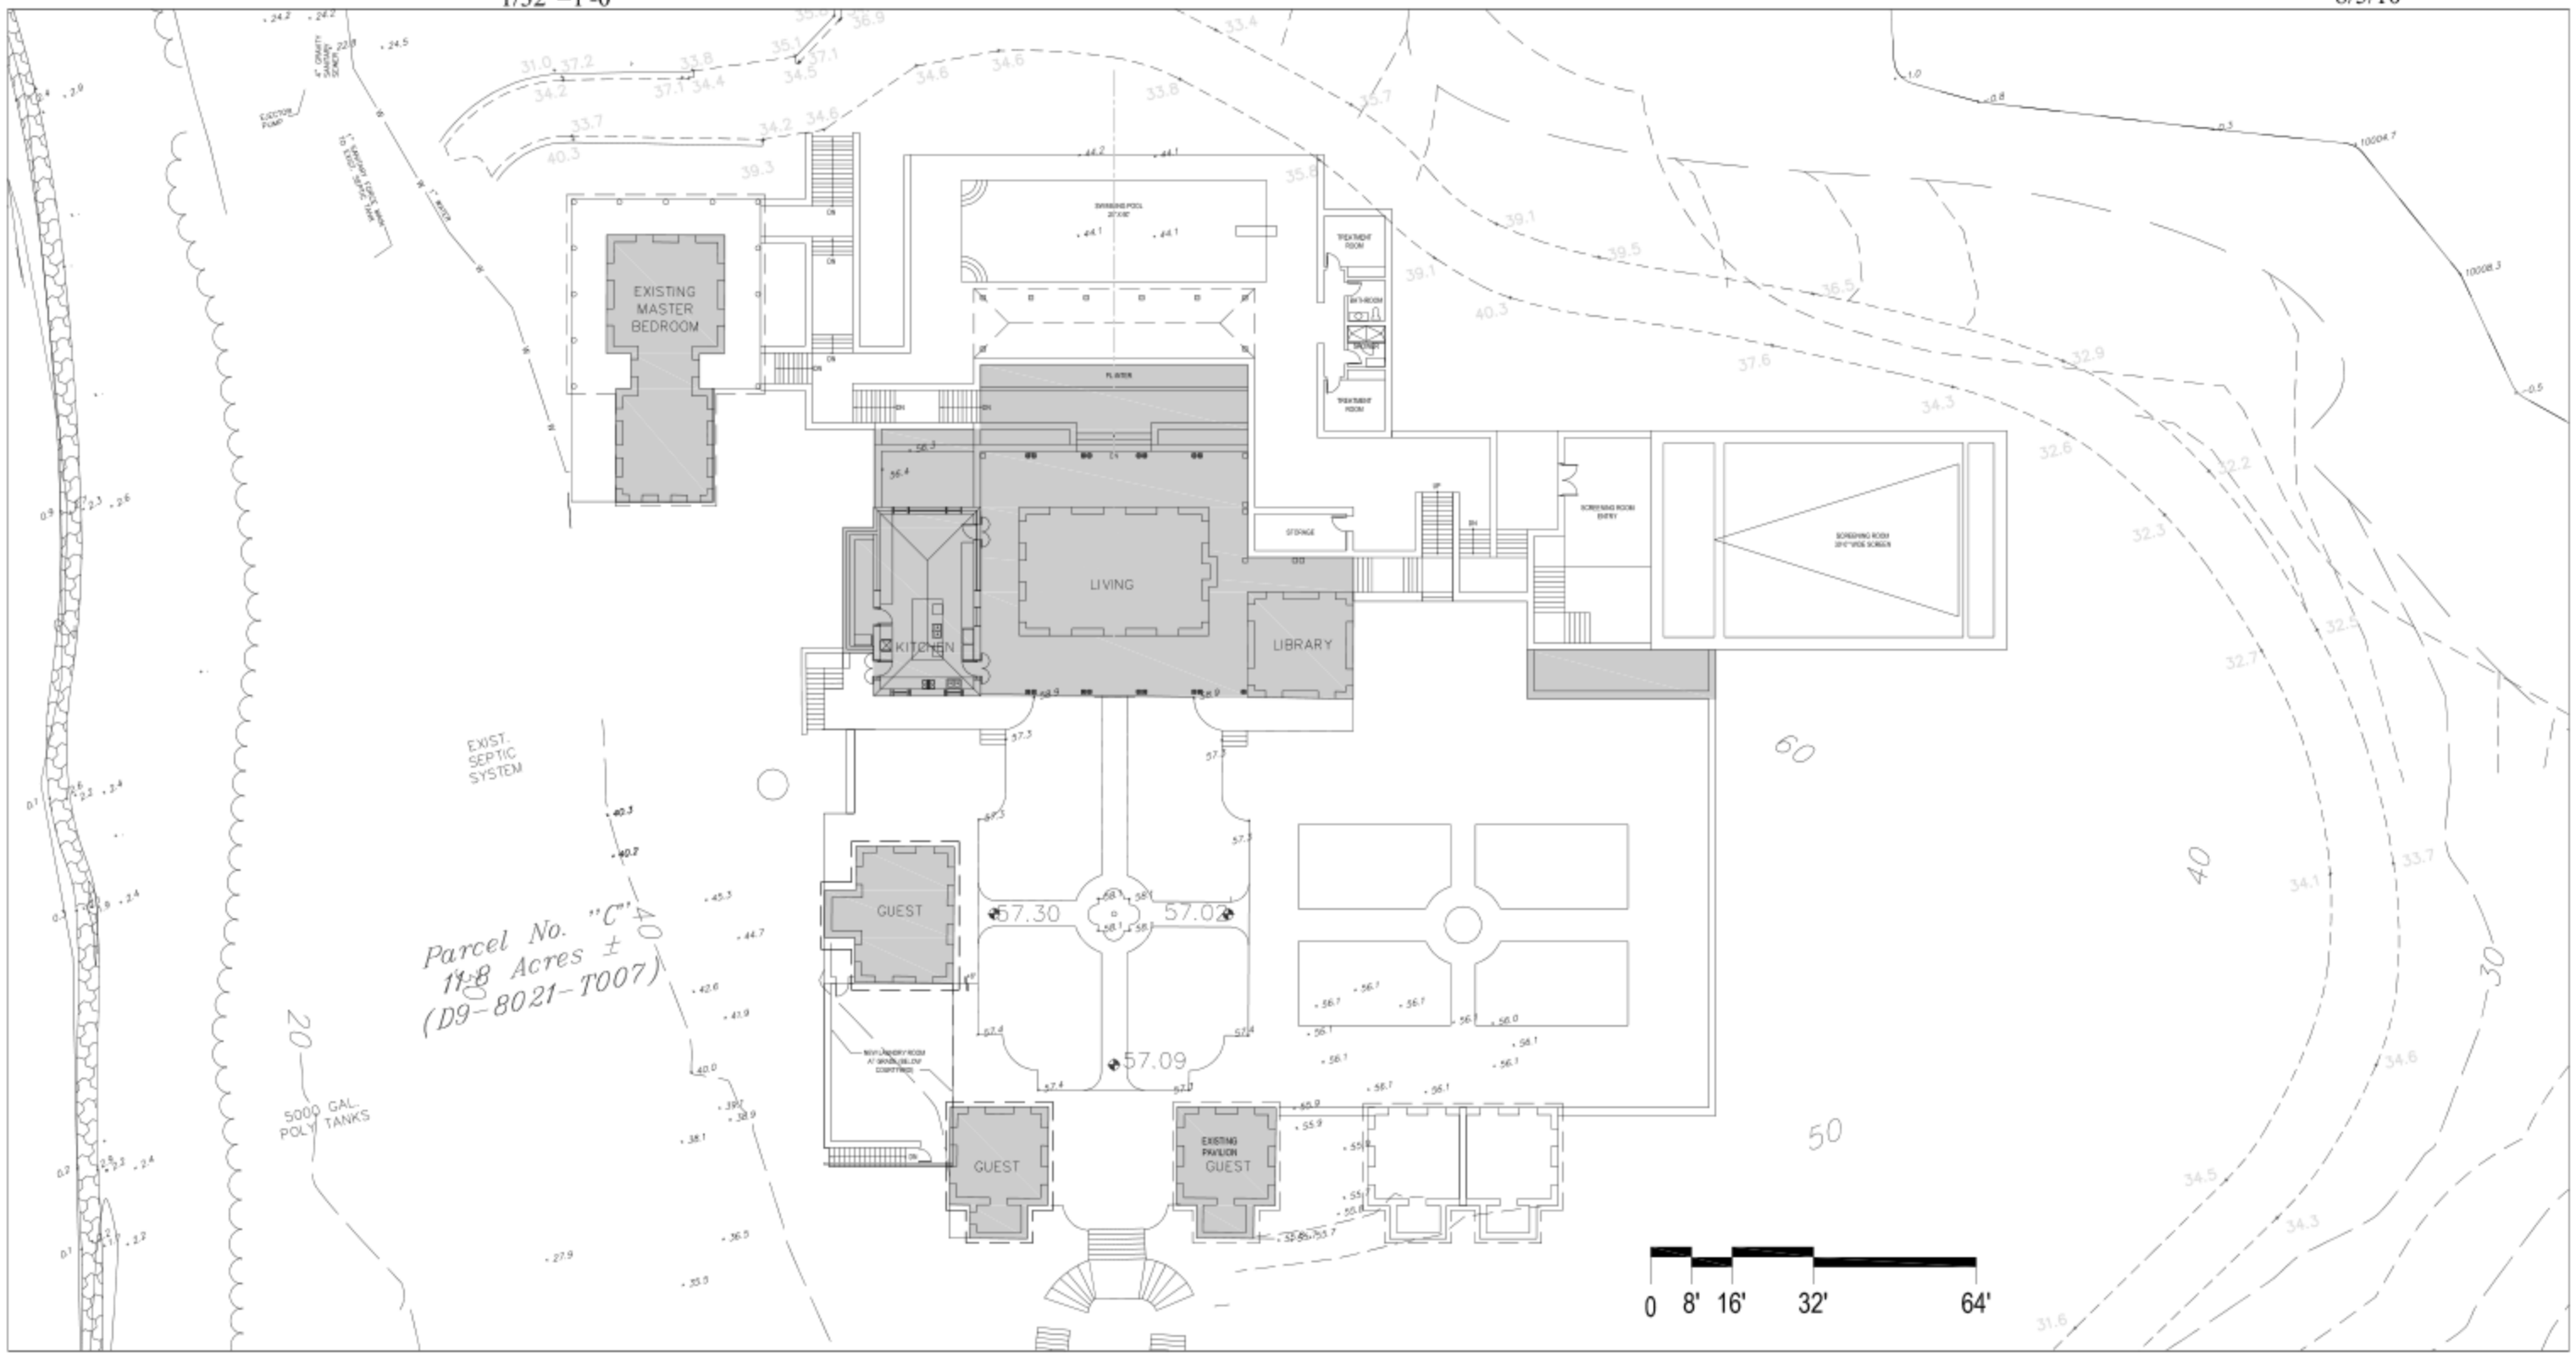

© 2010 Gensler
N:\05.7112.000\CAD\Work\Plans\BP_01.dwg

Santa Monica
2500 Broadway
Suite 300
California 90404
[redacted]

EFTA00728779