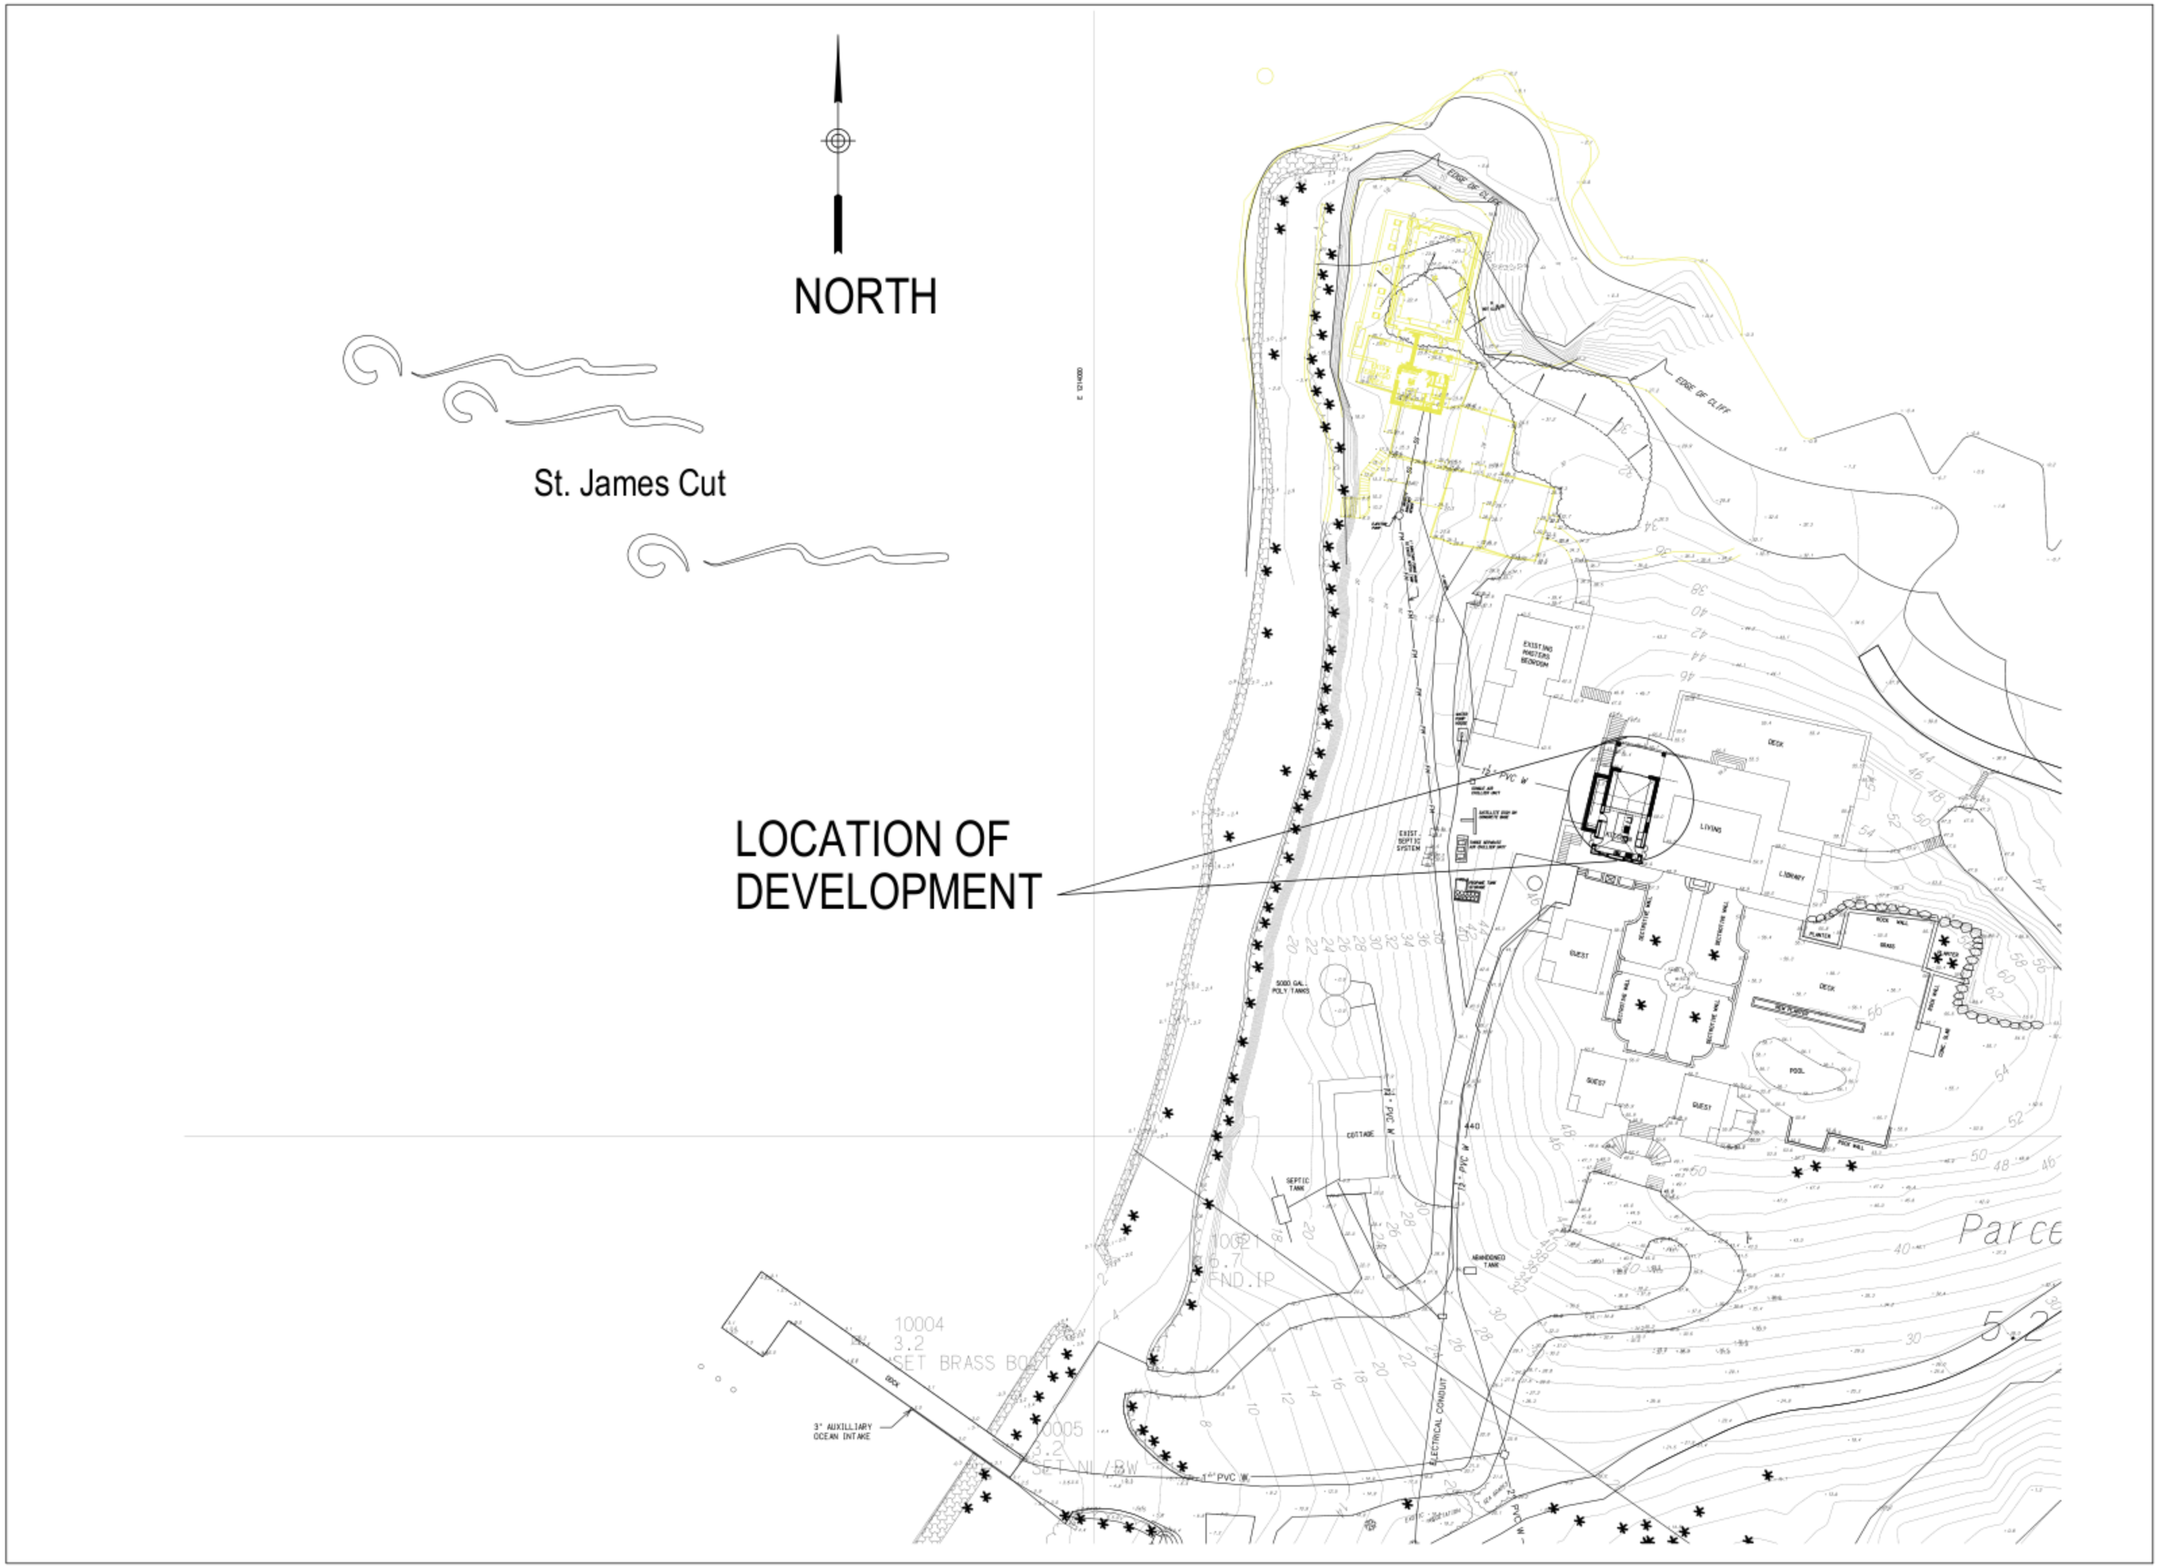

THE deJONGH GROUP, PC
ARCHITECTS & PLANNERS
2200 ESTATE STAABI
ST. THOMAS, USVI 00802
PH. 340.774.8035

KITCHEN RENOVATION

LITTLE ST.JAMES
U.S. VIRGIN ISLANDS

REVISIONS

DRAWN BY:	O.C.
CHECKED BY:	deJONGH
SCALE:	1" = 30'-0"
DATE:	
JOB NO:	2008.21
SHEET:	C1.01