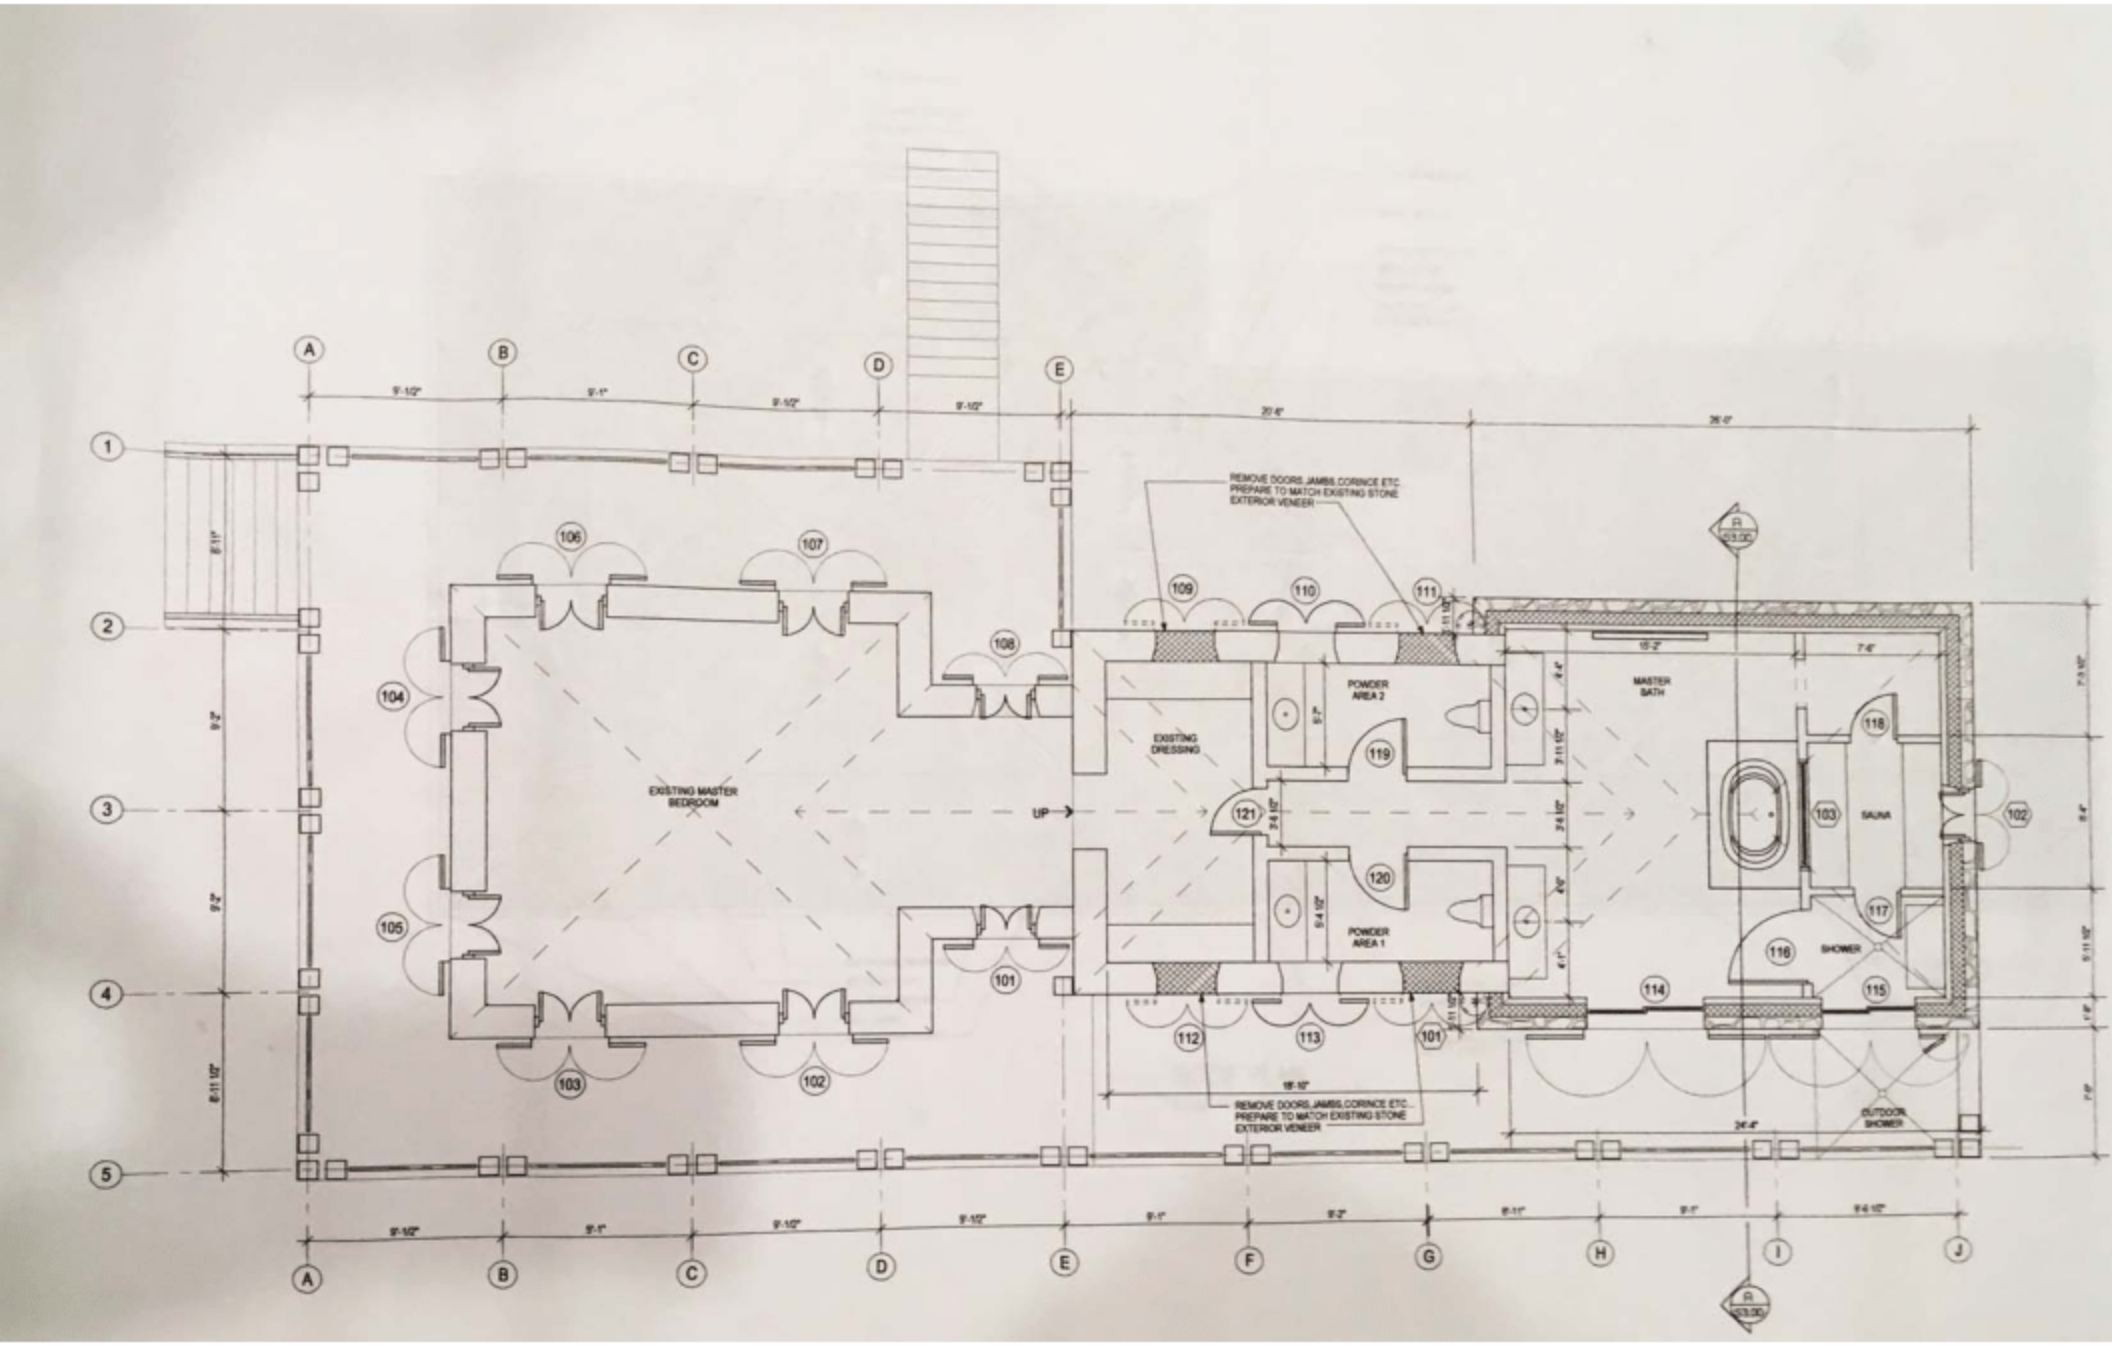
EXISTING MASTER BEDROOM
EXISTING DRESSING
POWDER AREA 2
POWDER AREA 1
MASTER BATH
SAUNA
SHOWER
OUTDOOR SHOWER
UP
REMOVE DOORS, JAMBS, CORNICE ETC. PREPARE TO MATCH EXISTING STONE EXTERIOR VENEER
REMOVE DOORS, JAMBS, CORNICE ETC. PREPARE TO MATCH EXISTING STONE EXTERIOR VENEER