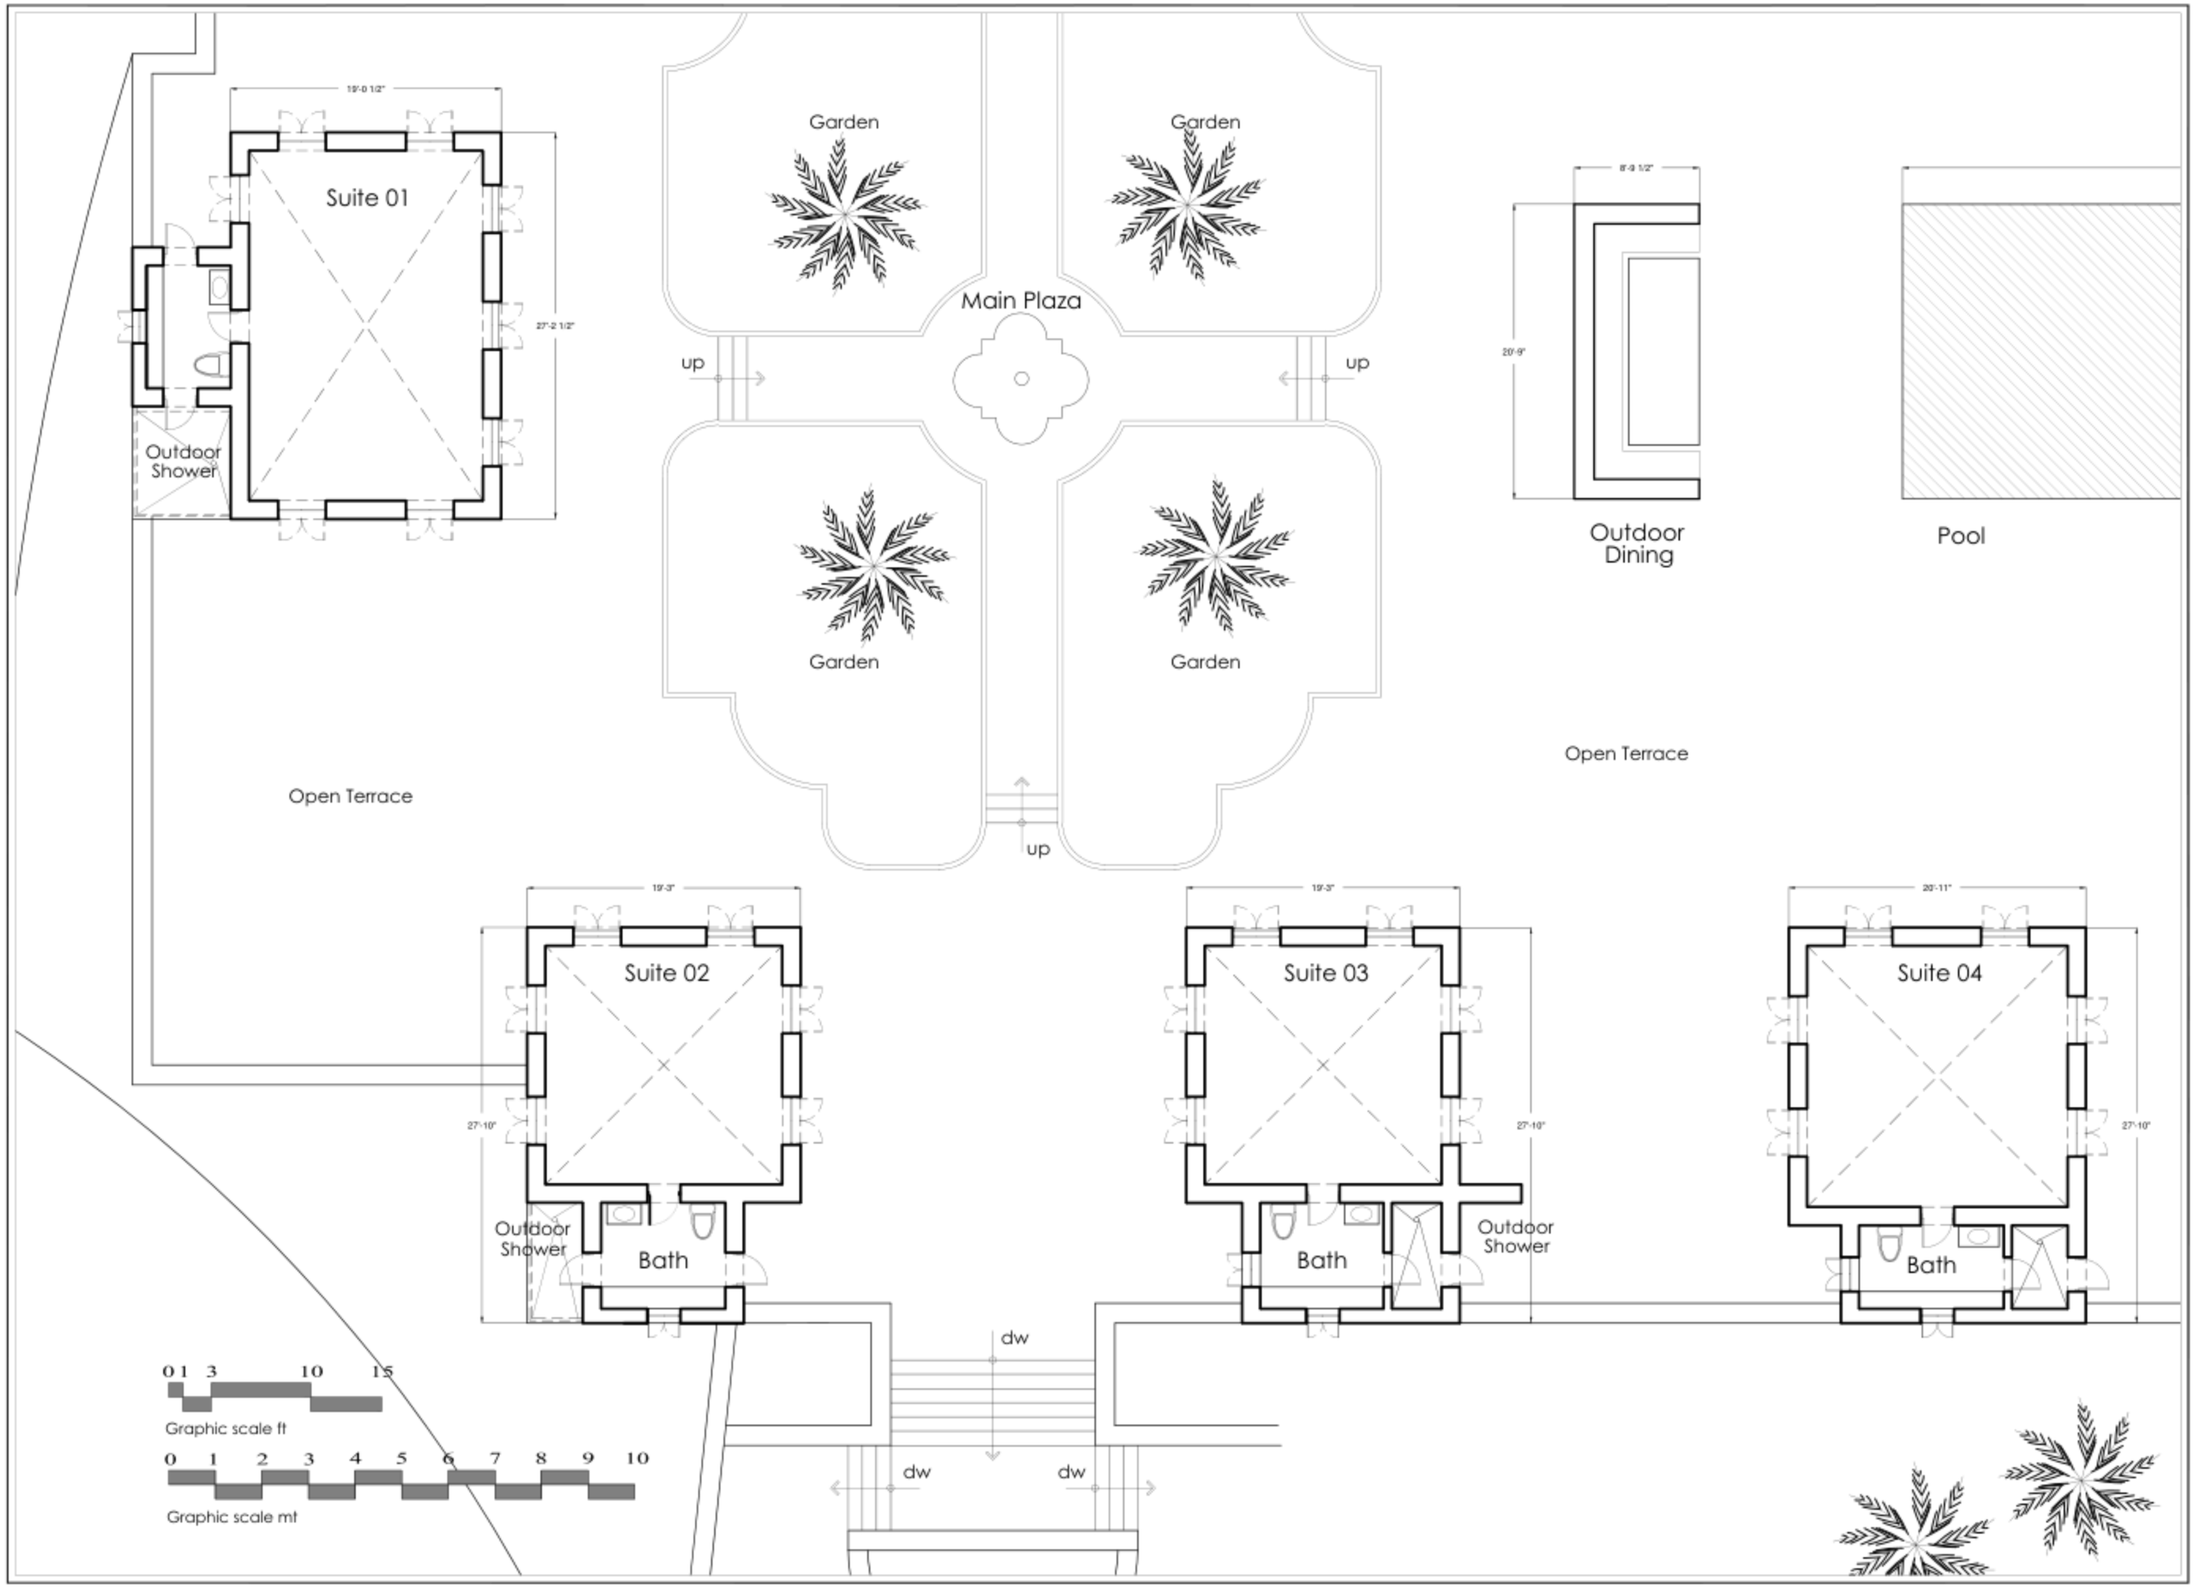

Design Architect:

RADYCA

1400 Biscayne Av. Suite 2120, Miami, Fl 33131
Tel: 786-428-8965

Owner:

Location:

architect of record:

landscape architect:

interior designer:

mechanical engineer:

electrical engineer:

structural engineer:

plumbing engineer:

general contractor:

Construction Document Set

REV #	Description	Date

Little St. James & Great St. James

U.S. Virgin Islands

Main House

Suite's . Terrace . Pool
(Existing)

Scale:
3/32" = 1'-0"

Drawn By:
JVGC

Orientation:

Sheet:
E.04

Copyright 2016 RADYCA, INC.