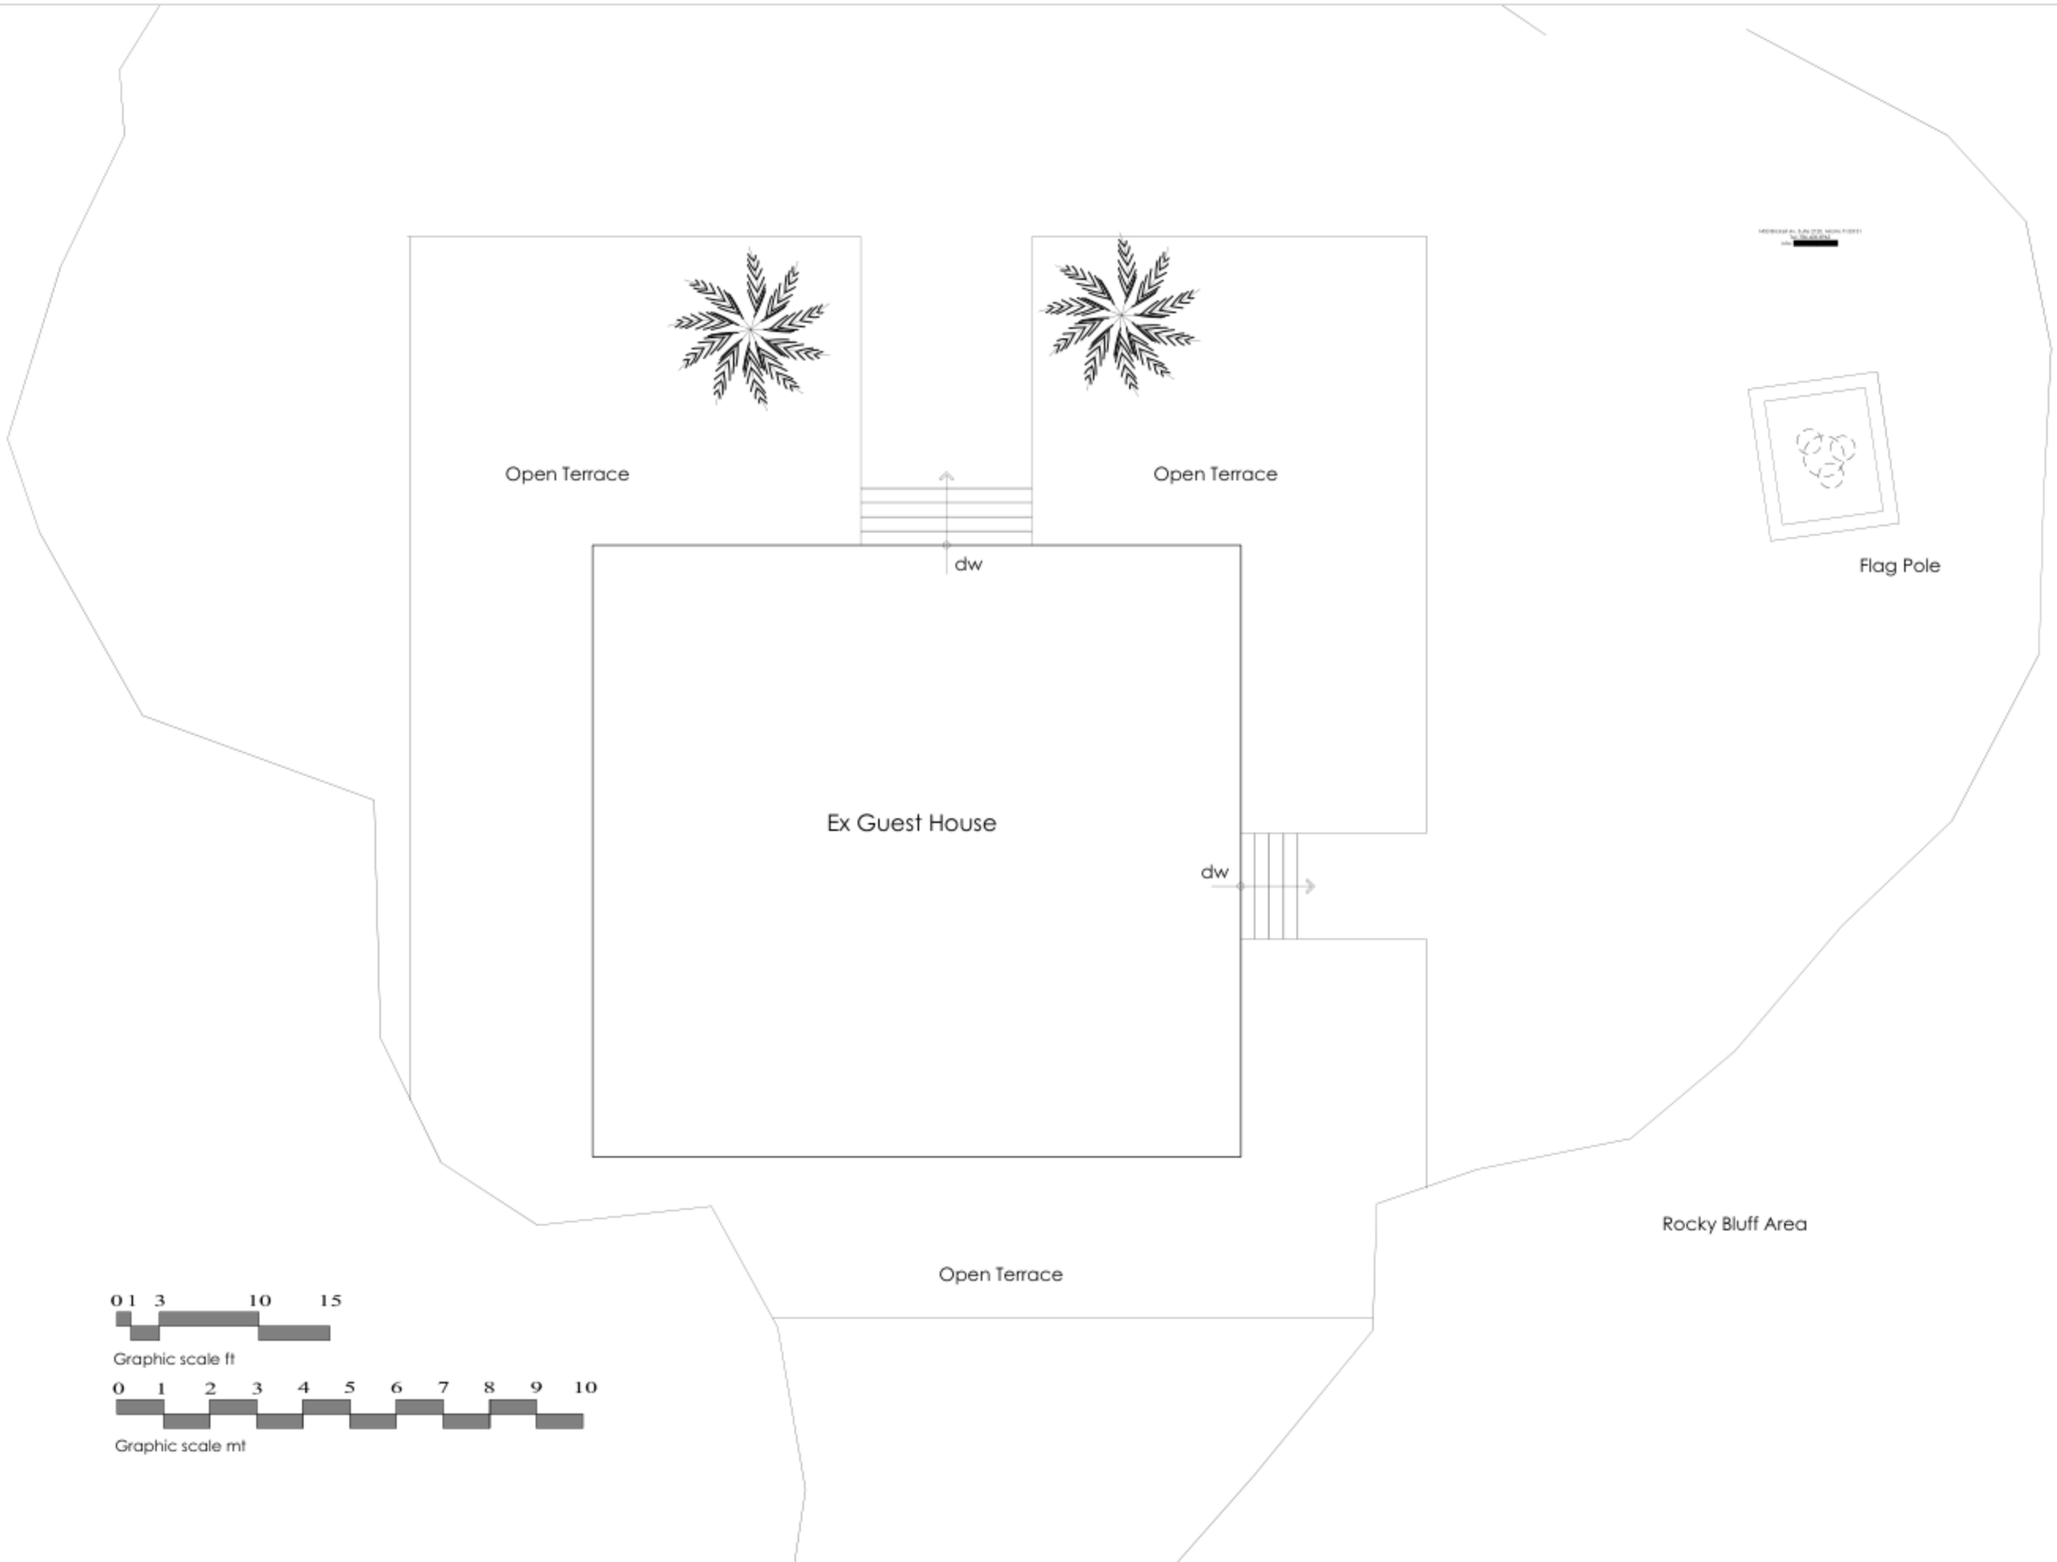


Design Architect:

RADYCA

1-800 Biscayne Av. Suite 2120, Miami, Fl 33131
Tel: 786-428-8965
[redacted]

Owner:

Location:

architect of record:

landscape architect:

interior designer:

mechanical engineer:

electrical engineer:

structural engineer:

plumbing engineer:

general contractor:

Construction Document Set

| REV # | Description | Date |
|---|---|---|
| | | |

# Little St. James & Great St. James

U.S. Virgin Islands

## Ex Guest House

(Existing)

Scale:
3/32" = 1'-0"

Drawn By:
JVGC

Orientation:

Sheet:
E.11

Copyright 2016 RADYCA, Inc.