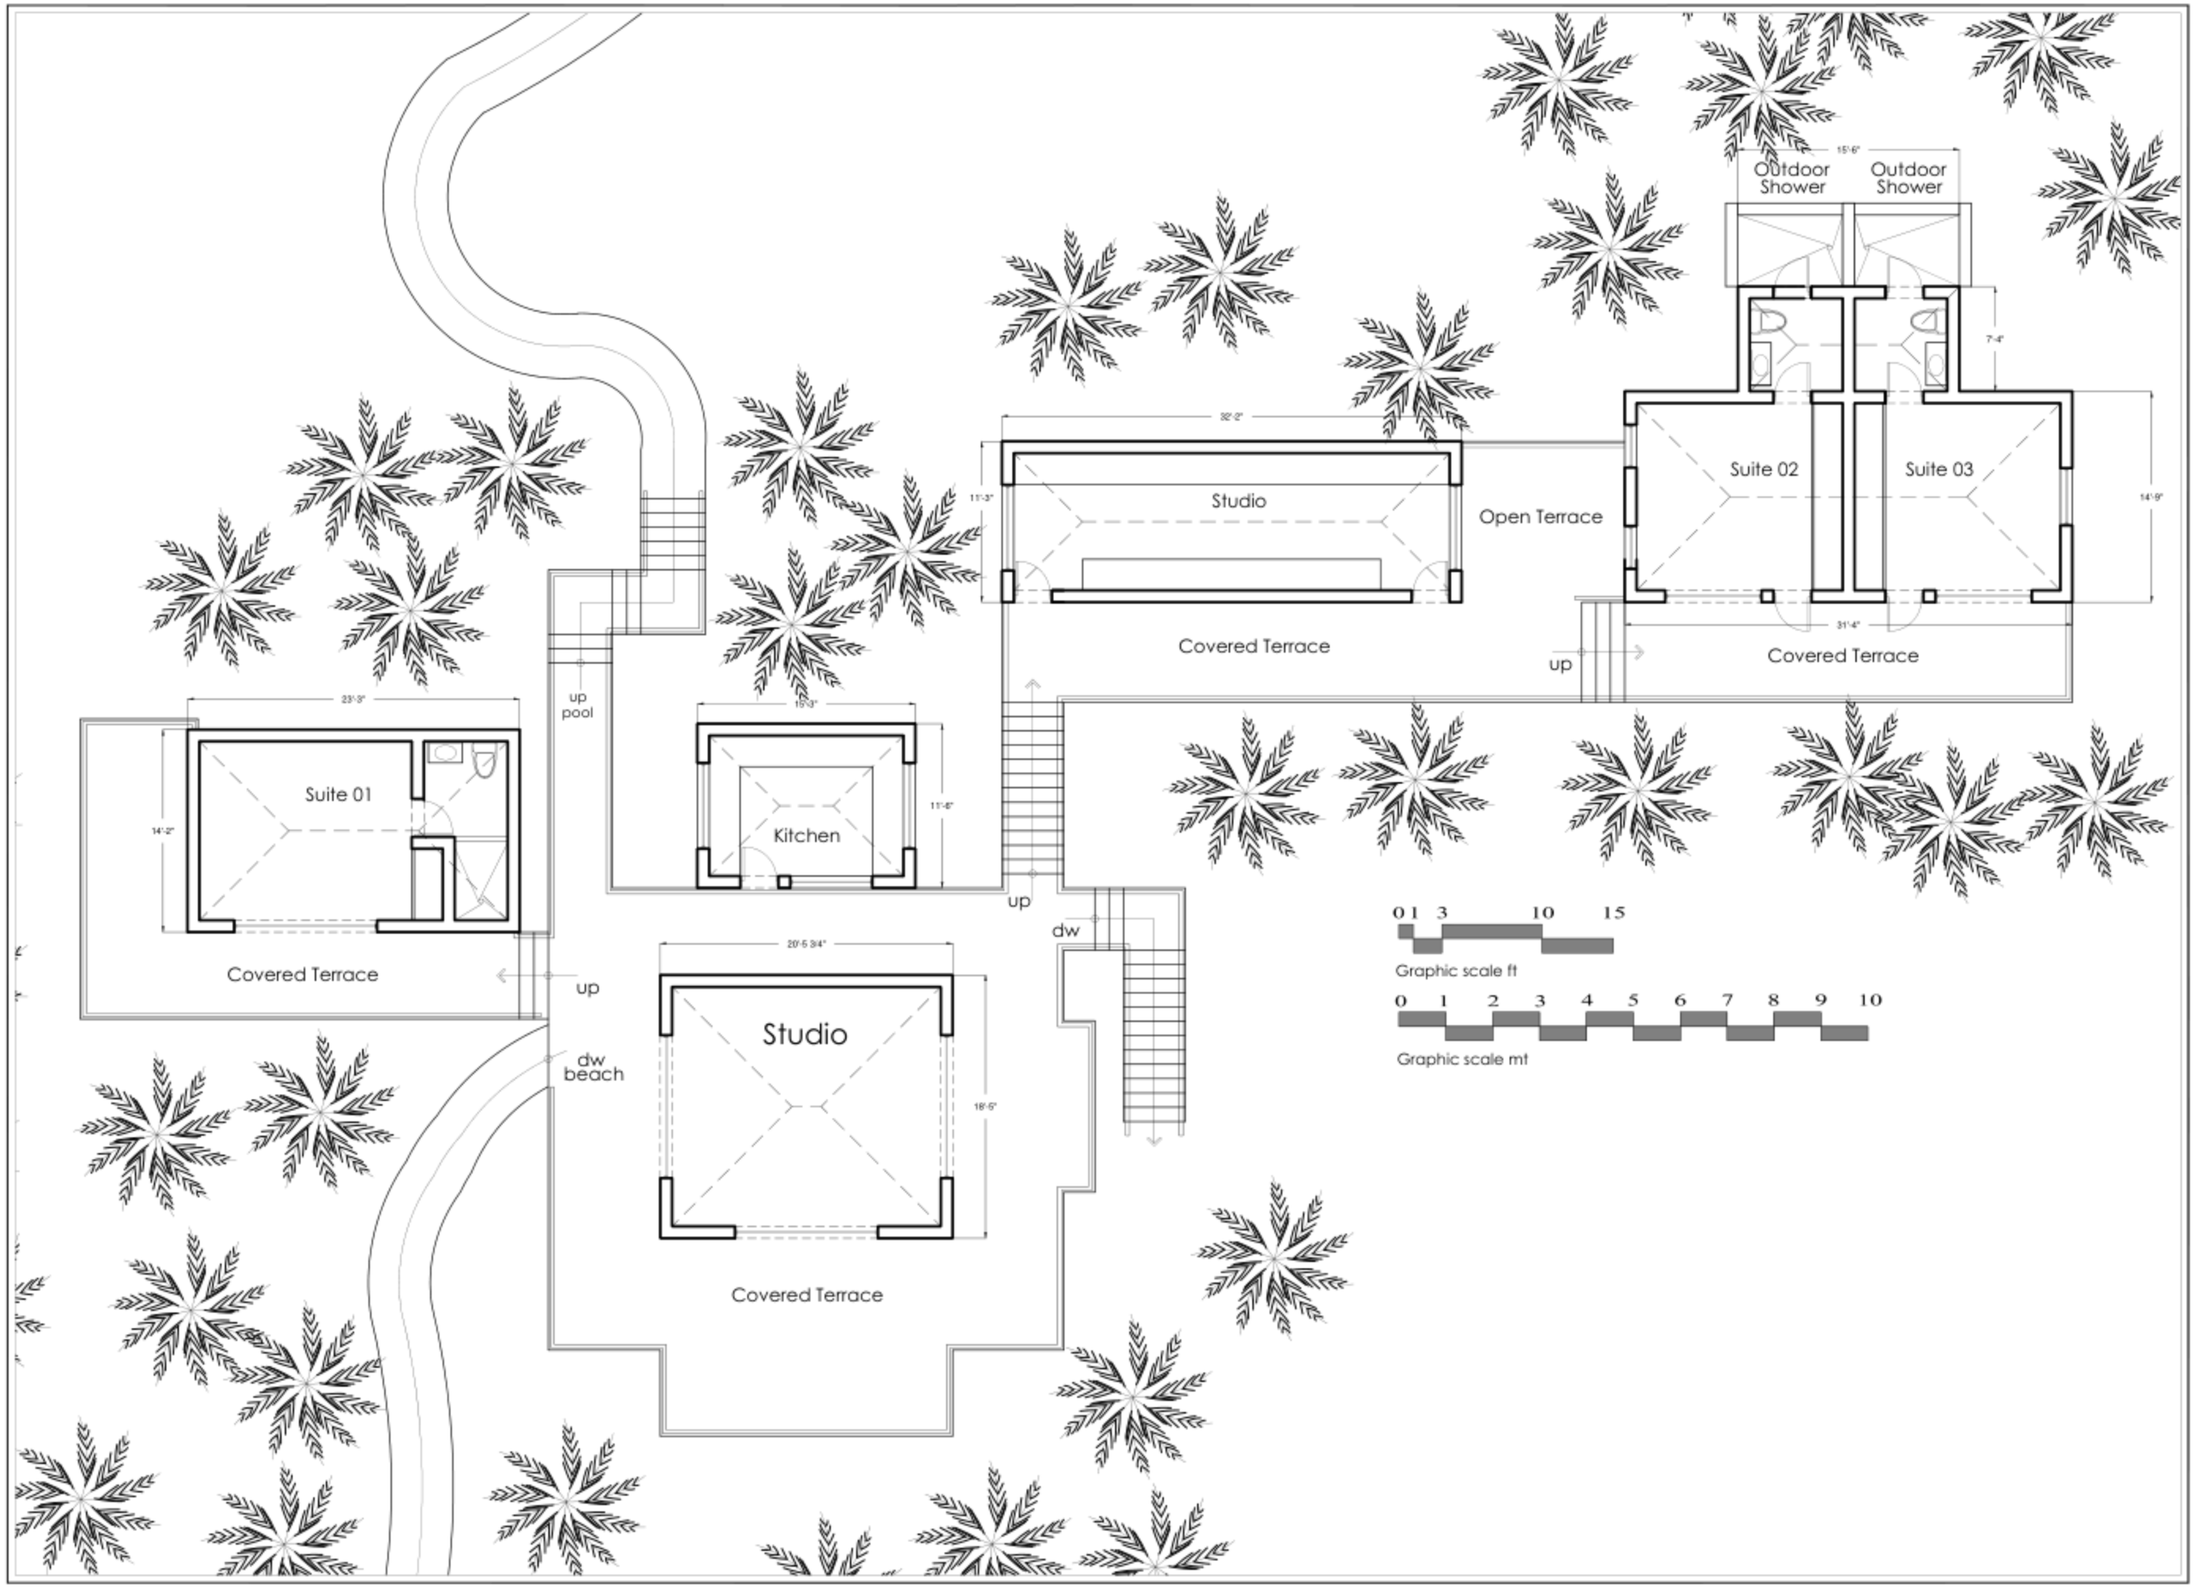

Design Architect:

RADYCA

1400 Biscayne Av., Suite 2120, Miami, Fl 33131
Tel: 786-428-8965

Owner:

Location:

architect of record:

landscape architect:

interior designer:

mechanical engineer:

electrical engineer:

structural engineer:

plumbing engineer:

general contractor:

Construction Document Set

REV #	Description	Date

Little St. James & Great St. James

U.S. Virgin Islands

Secondary House

Studio, Kitchen, Suite's (Existing)

Scale: 3/32" = 1'-0"

Drawn By: JVGC

Orientation: north

Sheet: E.14

Copyright 2016 RADYCA, Inc.