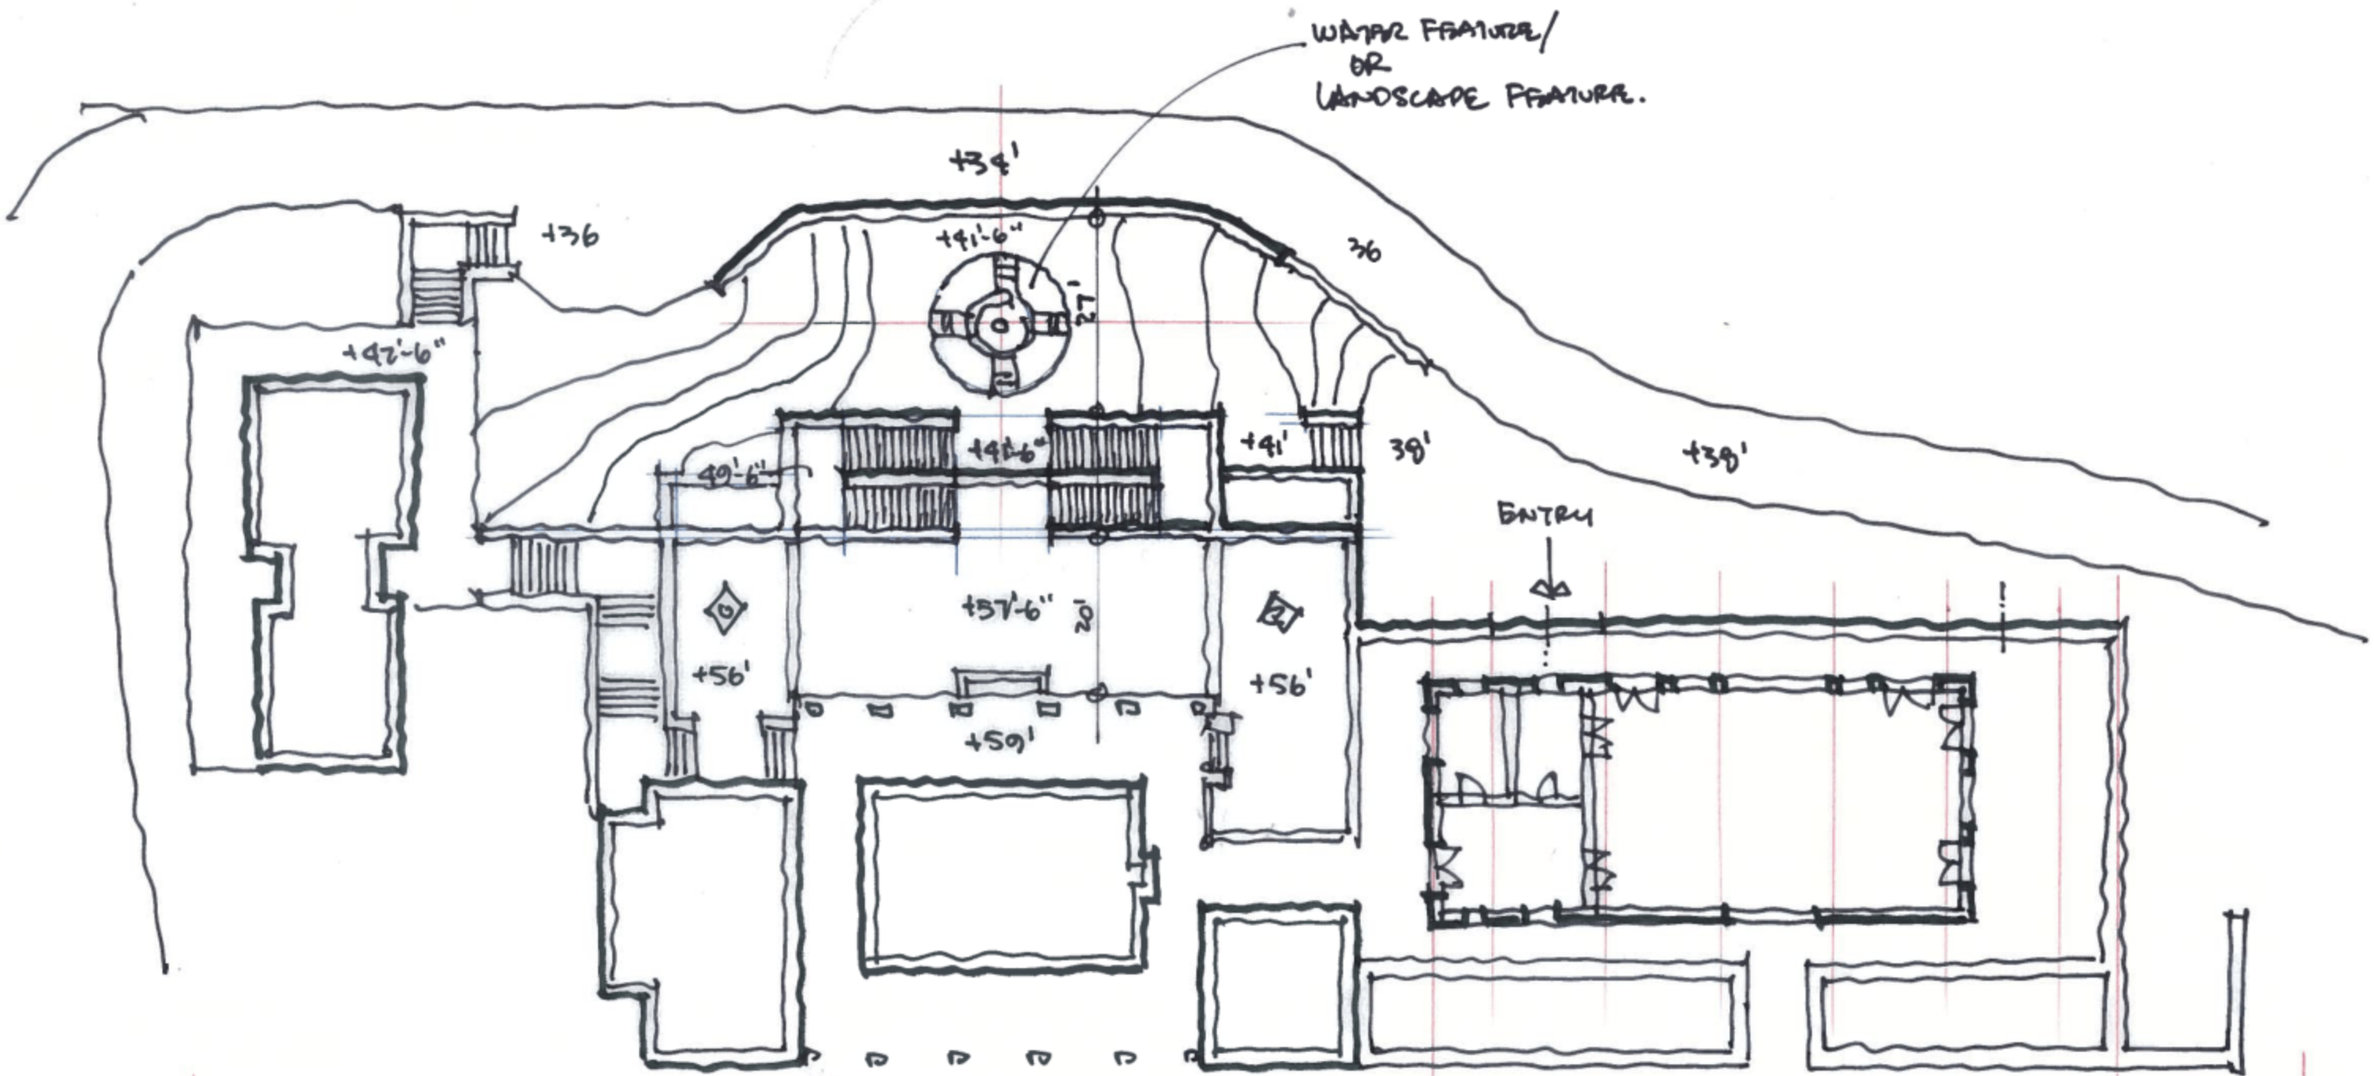

B

EPSTEIN RESIDENCE

CASCADING STAIRS PLAN OPTIONS

1"=20'-0"

0 10' 20' N

J. SCHR 2/14/11