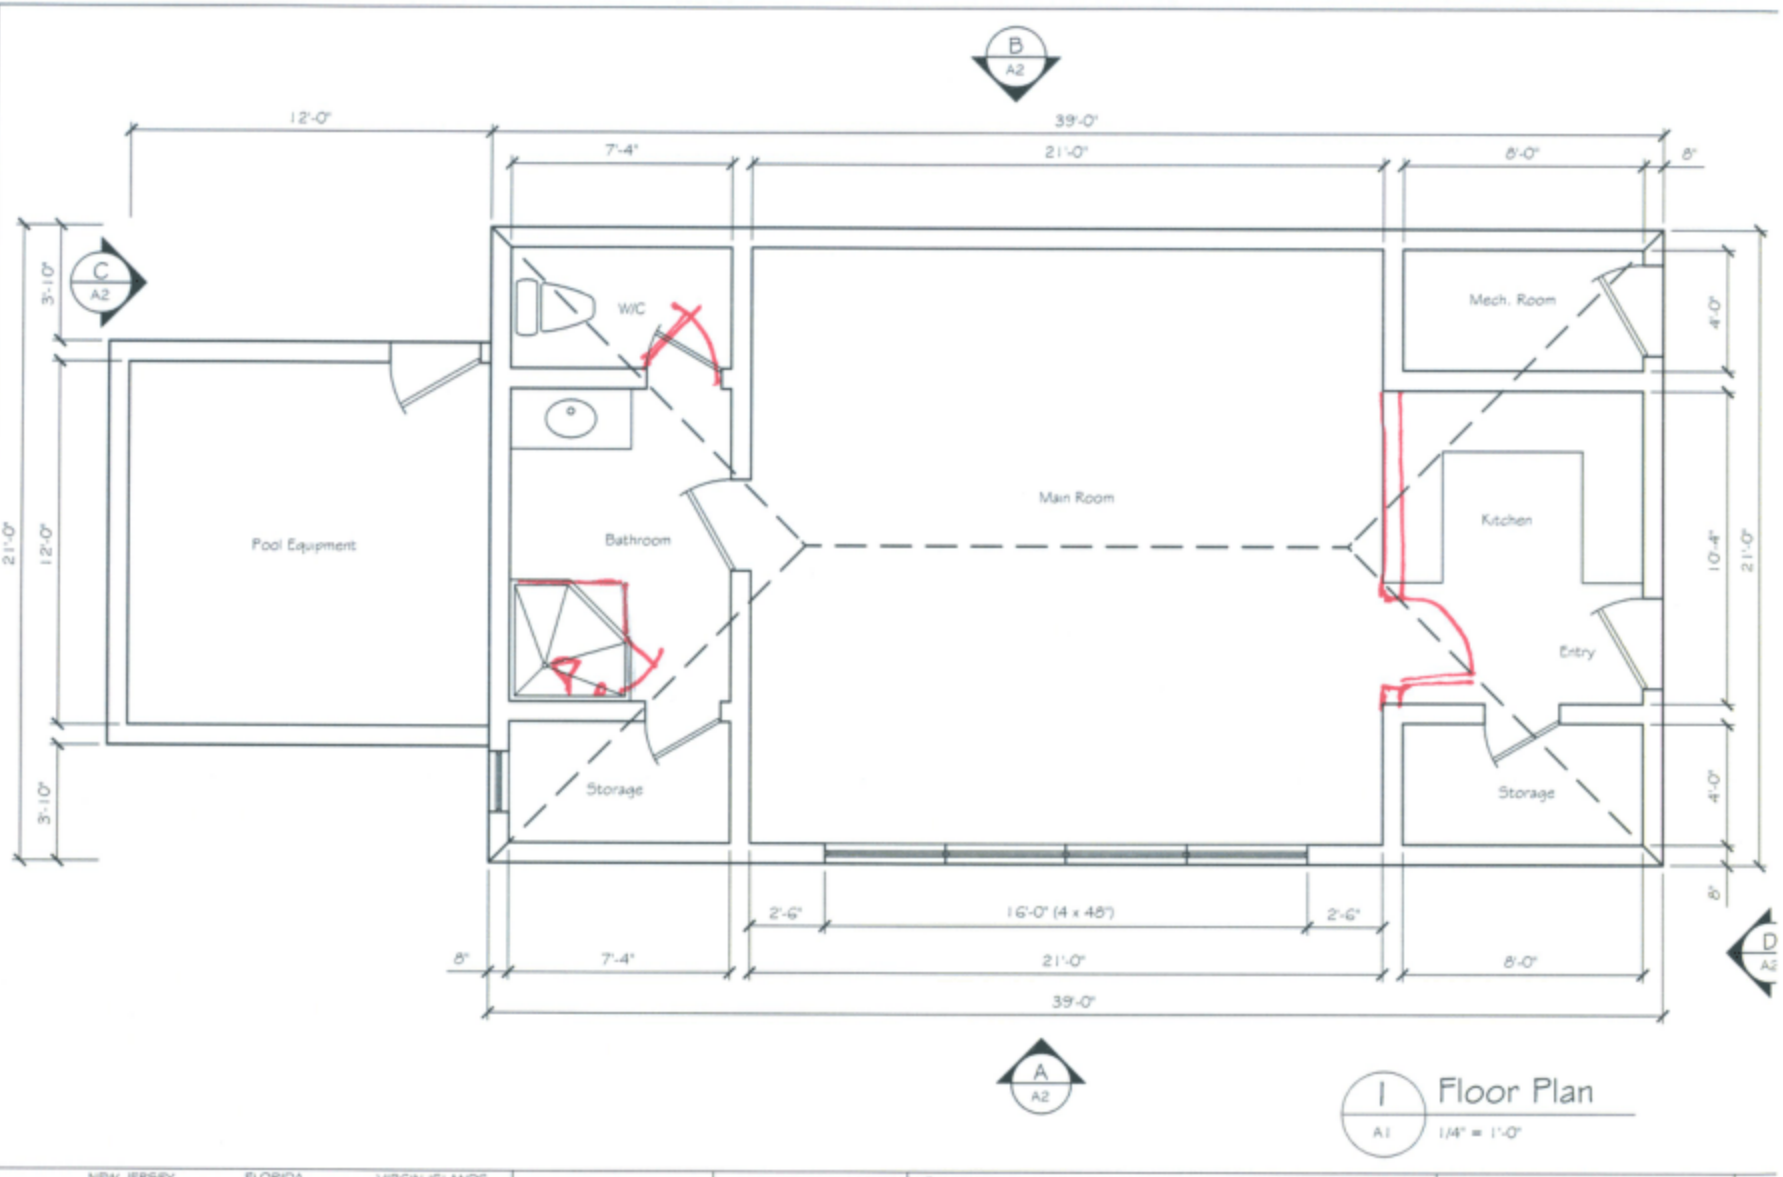

1 A1 Floor Plan

1/4" = 1'-0"

NEW YORK LICENSE No 059450	NEW JERSEY LICENSE GE 32849	FLORIDA LICENSE No 56408	VIRGIN ISLANDS LICENSE No 481E

STRUCTURAL ENGINEER

P.O.Box 600122
St.Thomas, USVI 00801
Phone (340) 714-5435
Fax (340) 777-5779

PAUL FERRERAS,P.E. INC.

Project: Little St. James Pool

Sheet Title: Floor Plan

Sheet 1

Scale: 1/8"=1'-0" | Drawn By: M. McGlone | Design By: | Date: 12/30/10 | Checked By: P. Ferreras, PE | Drawing No.: A1

Written dimensions have precedence over scaled dimensions. Contractor shall verify and be responsible for all dimensions and conditions on this project. Paul Ferreras, PE need be not held immediately in writing of any variance from the dimensions and conditions shown on the plans. Fitting only at conditions prior to laying out or fabricating work. Bring to the Engineer's attention any deviation from designed conditions and field conditions prior to proceeding with any work and cooperate with Engineer to modify such conditions at no additional cost to the owner, Engineer or consultants. Shop drawings must be submitted to the Engineer and reviewed by the Engineer prior to ordering materials, fabrication and delivery to the site, unless otherwise provided for under the specific contractual agreement between the Engineer and Client. Paul Ferreras, PE expressly reserves its common law copyright and other property rights in these documents. These documents are not to be reproduced, changed or copied in any form or manner whatsoever nor are they to be assigned to a third party without first obtaining the written permission of and making arrangements with Paul Ferreras, PE. These documents are loaned for exclusive use of client. Accordingly by a third party, the third party shall hold Paul Ferreras, PE harmless and agrees to remunerate Paul Ferreras, PE for such [redacted] amount equal to the original fee for the original documents, plus legal fees, court costs, collection fees and other costs.