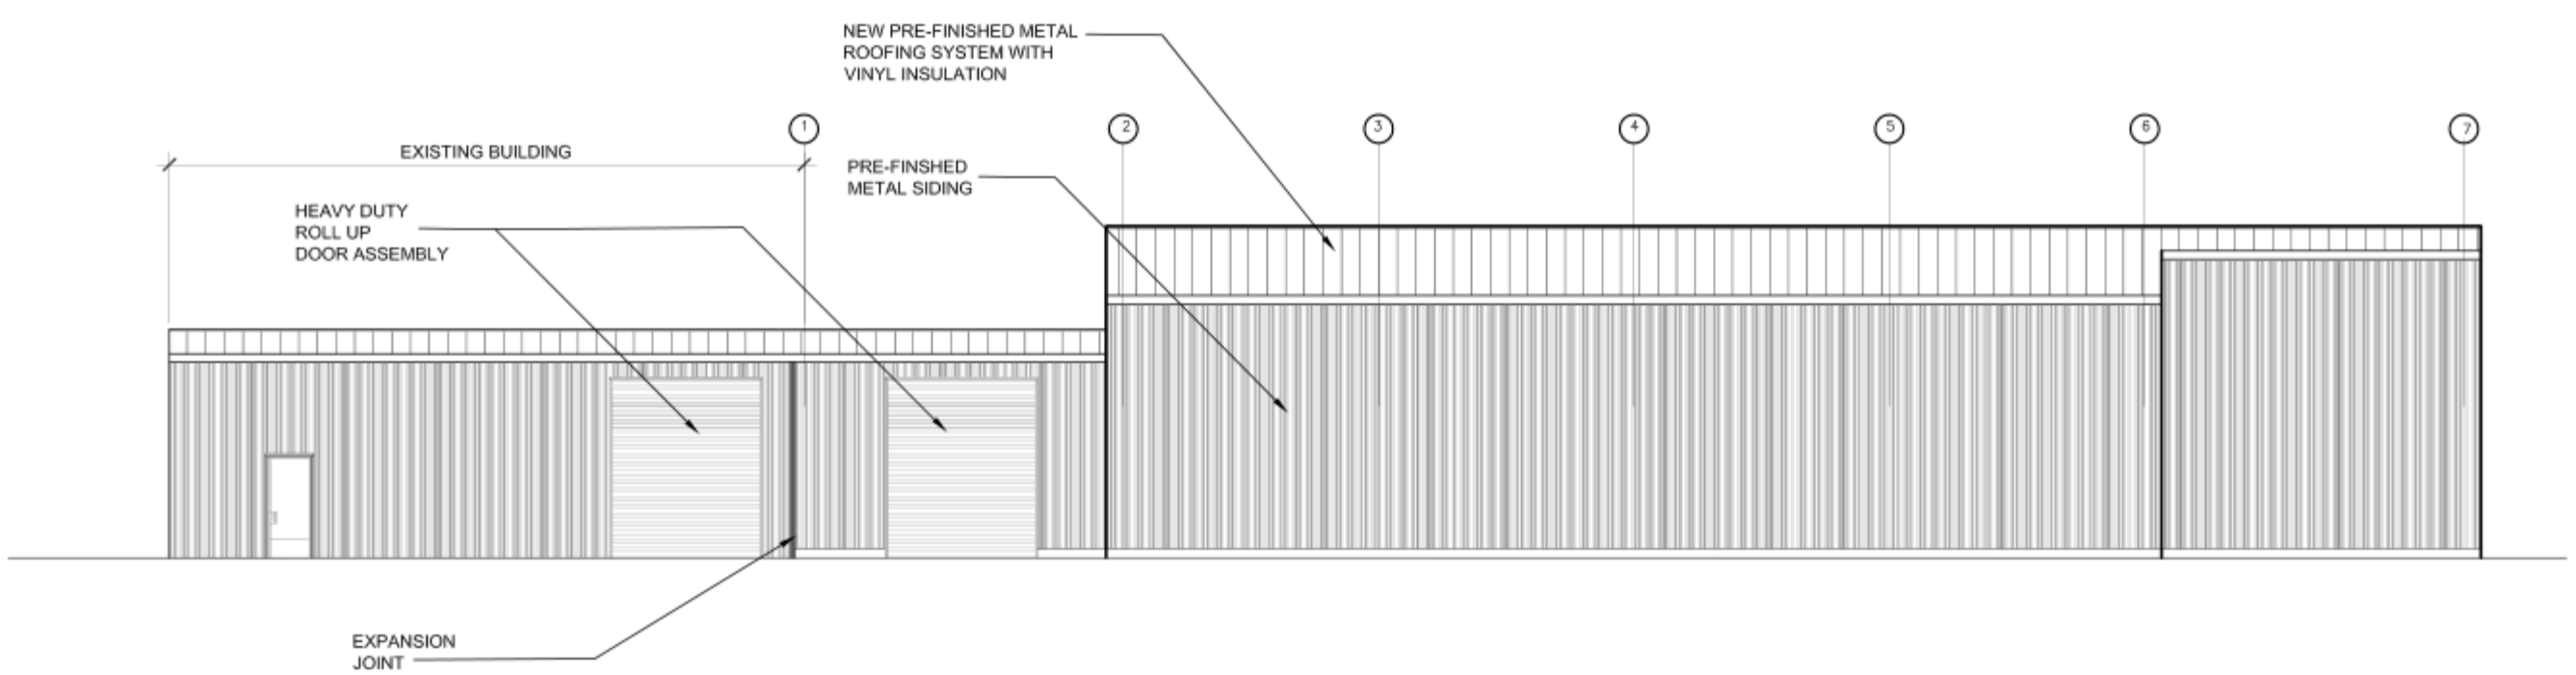

1 EAST ELEVATION

A2.1 | A2.1 SCALE: 1/8"=1'-0"

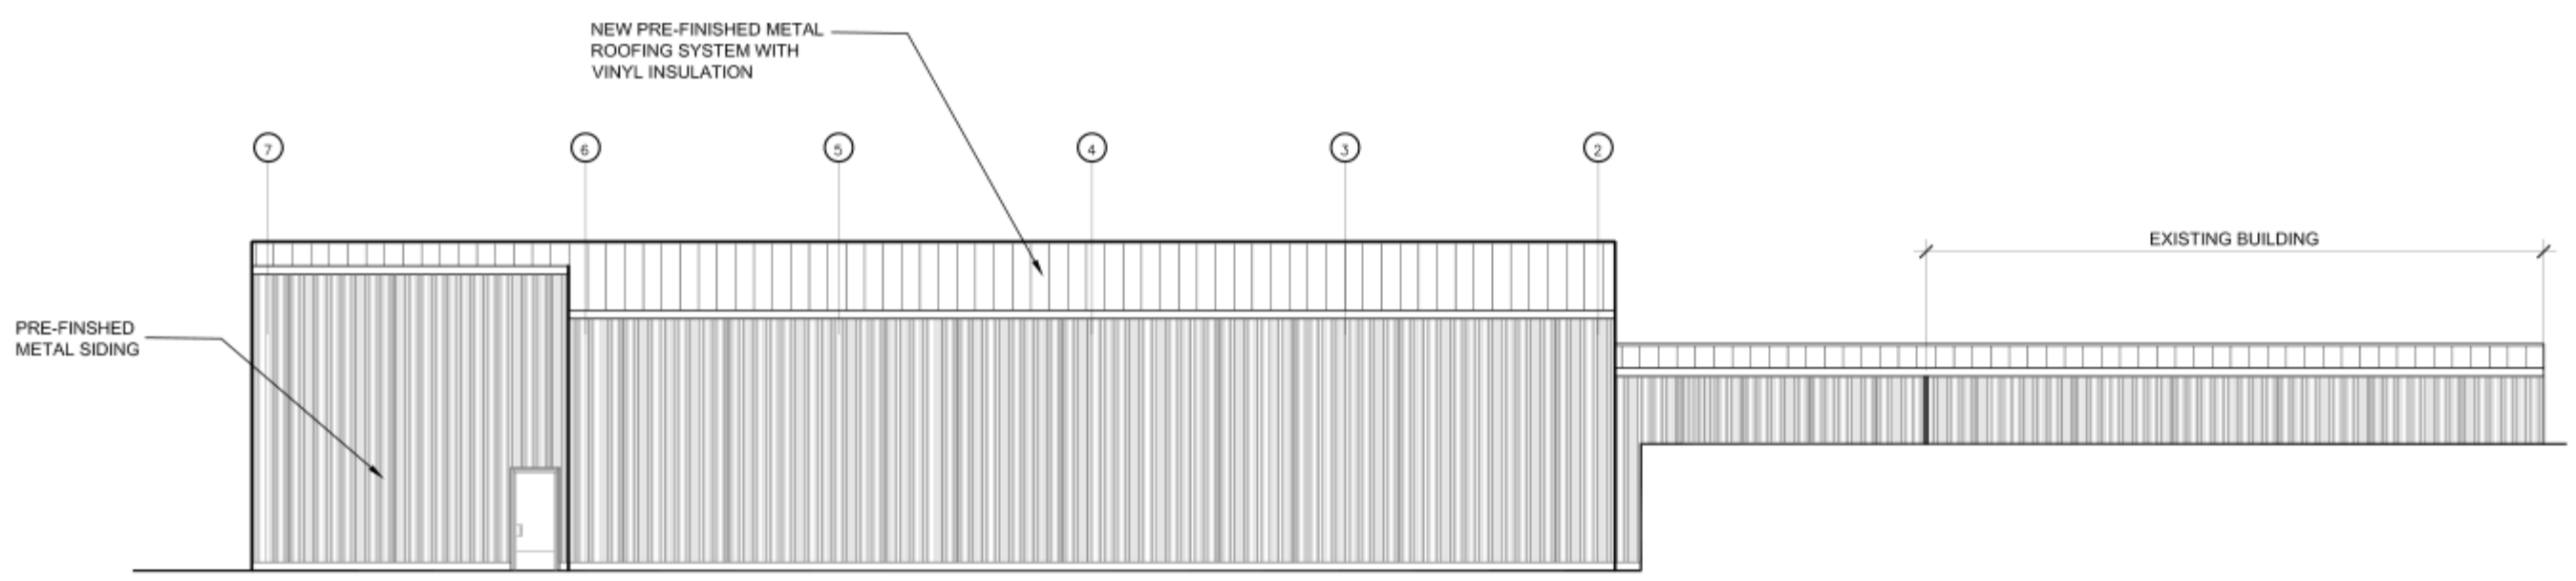

2 WEST ELEVATION

A2.1 | A2.1 SCALE: 1/8"=1'-0"

REVISIONS

NO:	DATE:	REMARKS
1	6-17-15	SHEET REVISED

CONSULTANTS

Jaredian Design Group
Architects, Engineers and Construction Managers
No.33 Dronningens Gade - Queen's Quarter
Post Office Box 6218
St. Thomas, U.S. Virgin Islands 00804
telephone: 340.777.1600 fax: 340.777.1601
e-mail: [redacted]

THESE PLANS AND THE DESIGNS CONTAINED HEREIN ARE THE SOLE PROPERTY OF JAREDIAN DESIGN GROUP. THESE PLANS MAY NOT BE REPRODUCED WITHOUT THE WRITTEN PERMISSION OF JAREDIAN DESIGN GROUP. UNAUTHORIZED USE SHALL VOATE & CLAIM FOR COMPENSATION. THE USE BY ANY PERSON OR FIRM OF THESE PLANS OR ANY PART THEREOF SHALL NOT IN ANY WAY SUBJECT JAREDIAN DESIGN GROUP TO ANY COST OR DAMAGES FOR ANY ERROR OR OMISSION CONTAINED THEREIN.

LITTLE ST. JAMES MAINTENANCE AND WORKSHOP BUILDING PROJECT

PARCELS A,B,C
LITTLE ST JAMES U.S.V.I

DATE: 5-29-15
DRAWN BY: K.R.B.
CHECKED BY: K.R.B.
APPROVED BY: [redacted]

PROJECT NO.: 15-001
CONTRACT NO.:

SHEET NO.: A2.1

BUILDING ELEVATIONS

REGISTERED ARCHITECT U.S. VIRGIN ISLANDS

EFTA01194768