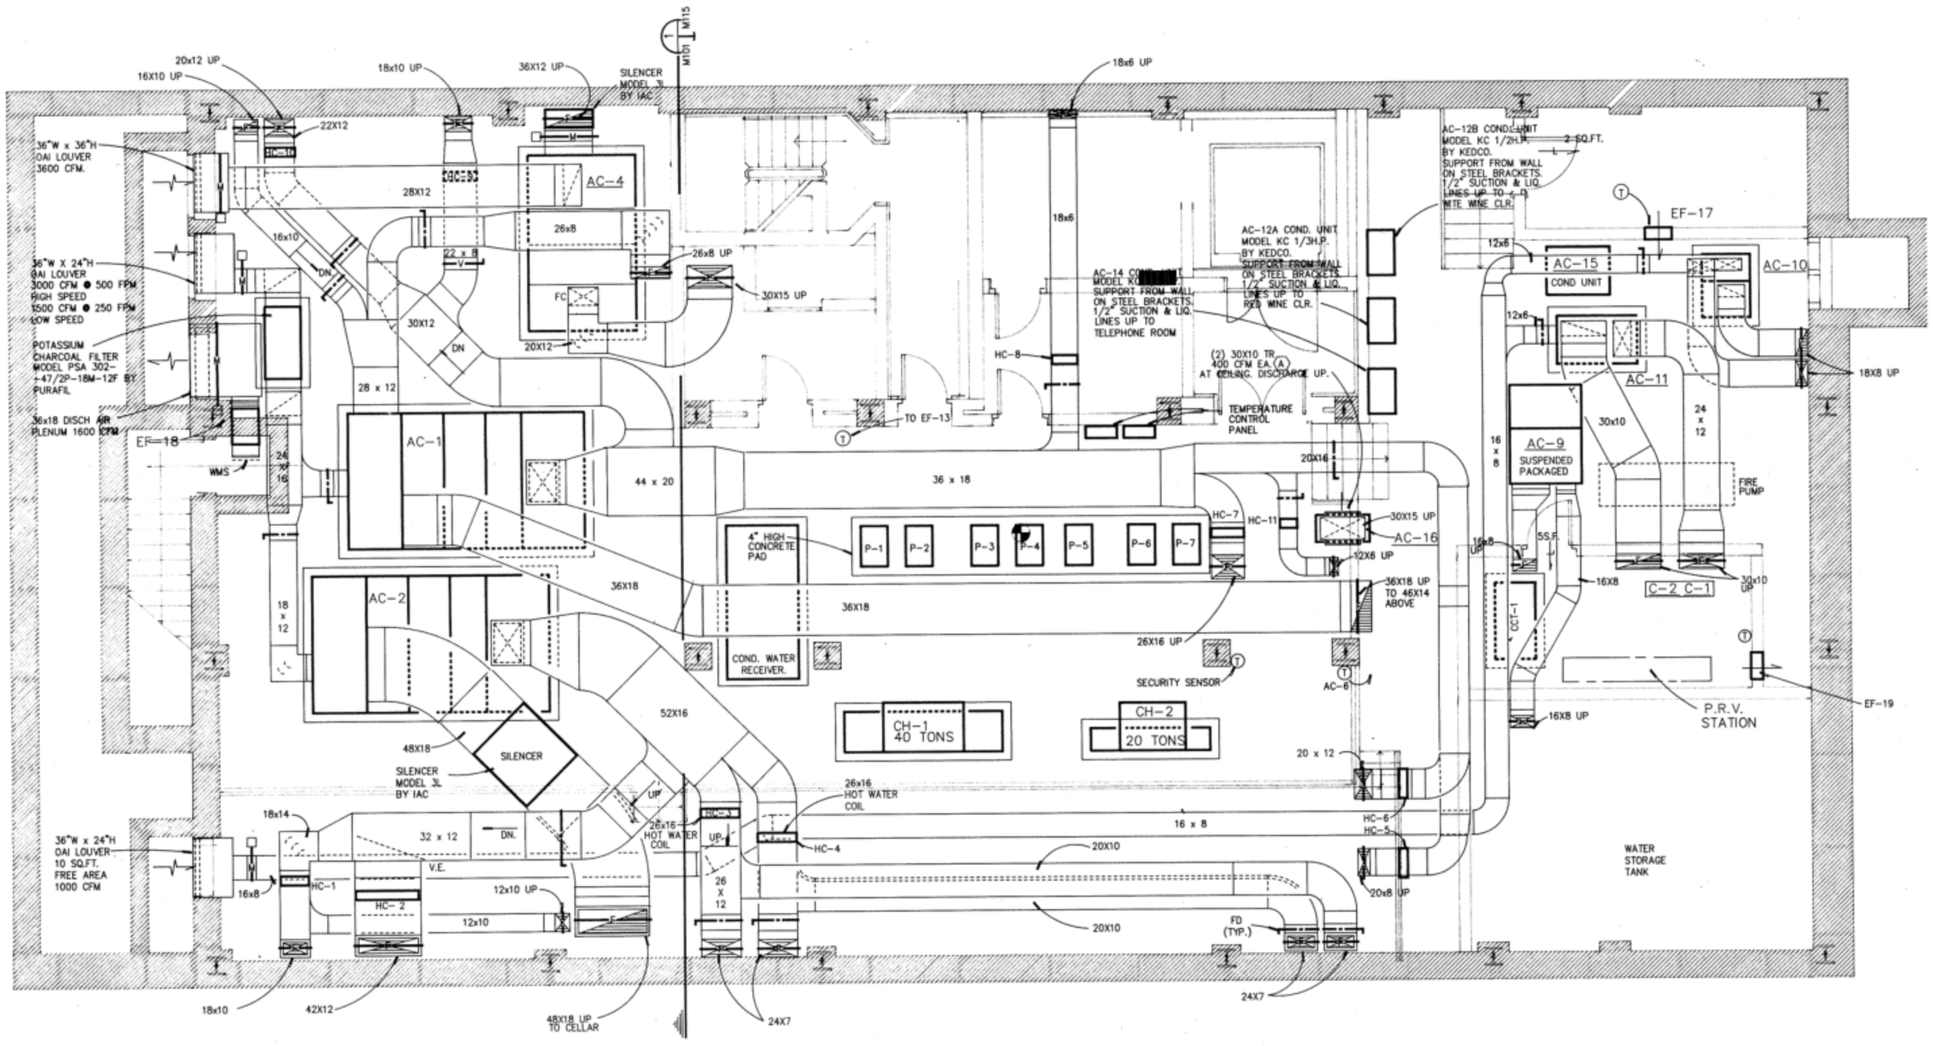

© 1989 The Office of Thierry W. Despont Ltd. All Rights Reserved.

DRAWING NAME: 8826SUMER REVISED: 01/22/90 10:09 PLOTTED: 01/22/90 11:34

9 E 71
NEW YORK

The Office of
THIERRY W. DESPONT
[redacted]

MECHANICAL ENGINEERS
John L. Altieri
Consulting Engineers
[redacted]

STRUCTURAL ENGINEERS
Ove Arup & Partners
[redacted]

NO.	DATE	REVISIONS

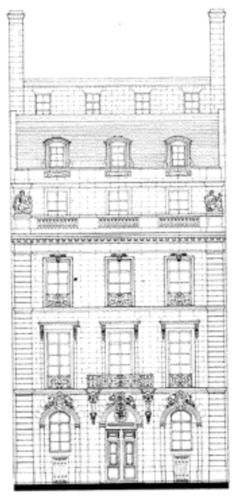

SUBCELLAR PLAN

DATE JANUARY 24, 1990

SCALE 1/4" = 1'-0"

DRAWING M-101

EFTA01223698