# UPPER LEVEL FLOOR PLAN

1/4" SCALE

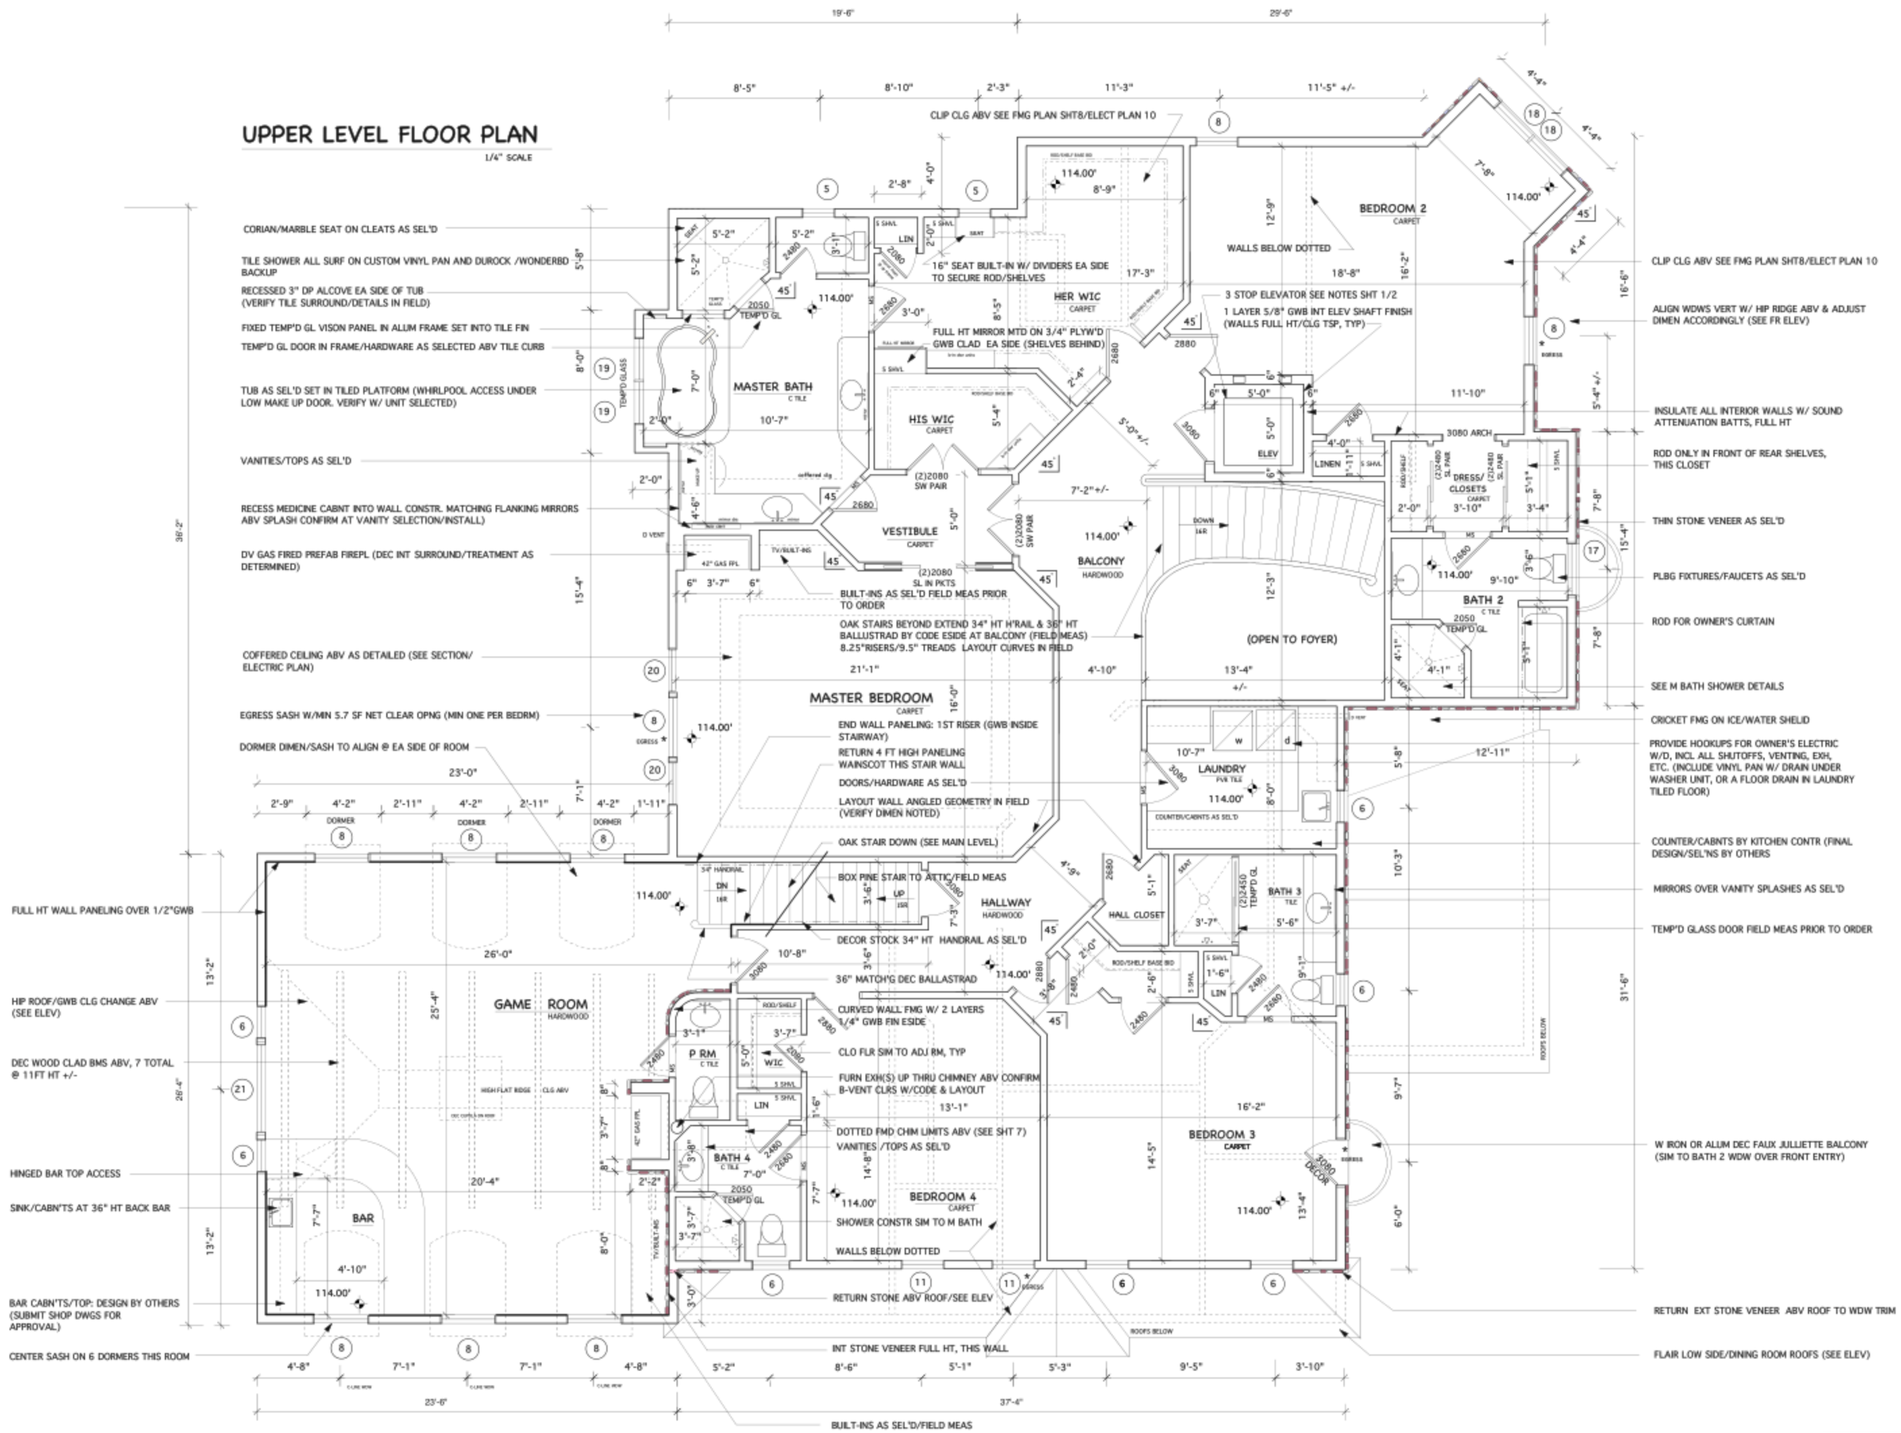


THIS DRAWING REMAINS THE PROPERTY OF THE ARCHITECT AND ITS CONTENTS SHALL NOT BE REPRODUCED WITHOUT WRITTEN AUTHORIZATION.
CONTRACTOR MUST VERIFY ALL DIMENSIONS AND CONDITIONS IN THE FIELD, AND SHALL OBTAIN ALL OTHER PROJECT INFORMATION NECESSARY TO PERFORM.
USE NUMERICAL DIMENSIONS FOR CONSTRUCTION PURPOSES
DO NOT SCALE DRAWING PRINTS.

**GROFF RESIDENCE**
New Custom Residence
[redacted] NEW CANAAN, CT

**Heyrich · Drake**
*associate architects*


John Heyrich [redacted] NJ
[redacted] off [redacted] fax
Chester, NJ 07930

Sarah Drake [redacted] CT
[redacted] off [redacted] fax
Brooklyn, NY 11217


| REVISIONS | | |
|---|---|---|
| NO. | DATE | DESCRIPTION |
| 1 | | |
| 2 | | |
| | | |
| | | |
| | | |

| | | | |
|---|---|---|---|
| UPPER LEVEL FLOOR PLAN (sheet title) | | | 3 / 11 |
| 1231 (job no.) | JG (drawn) | 15 AUG 2012 (date) | |