EXTERIOR ELEVATIONS

EXTERIOR ELEVATIONS

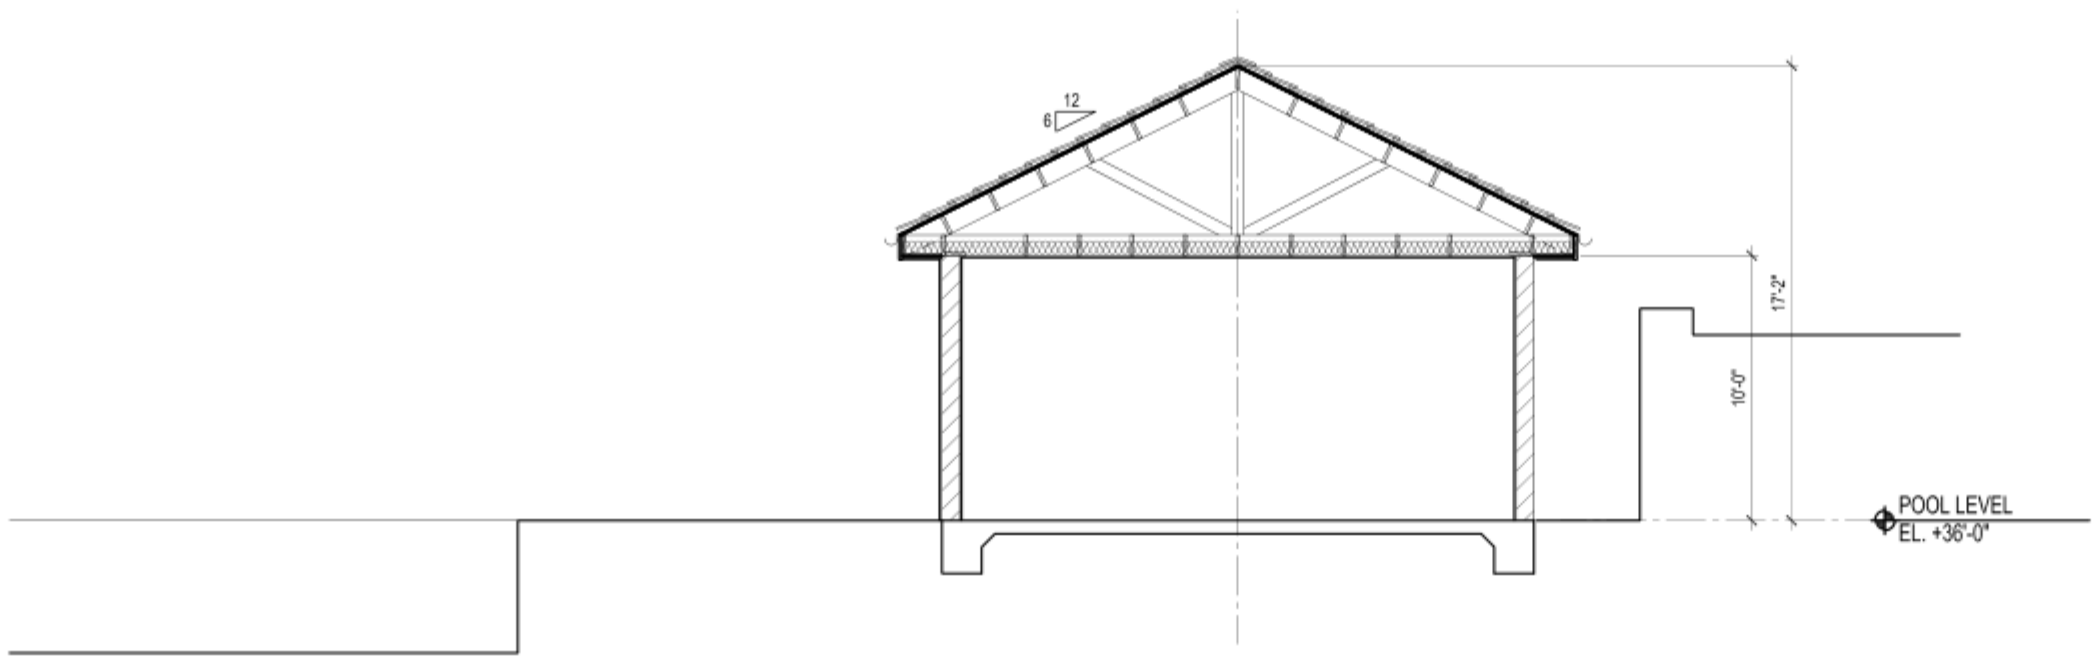

BUILDING SECTION

KEY NOTES

SHEET NOTES

Little St. James Island
St. Thomas, USVI

Flagpole Pool

Gensler
2500 Broadway
Suite 300
Santa Monica CA 90404
Telephone 310.449.5600
Facsimile 310.449.5852

Issue	Date & Issue Description	By	Check
	4/4/11 DESIGN DEVELOPMENT		

Seal/Signature

Project Name
Little St. James Island – Flagpole Pool

Project Number
05.7112.008

CAD File Name

Description

Scale

©2004 Gensler

EFTA00621770