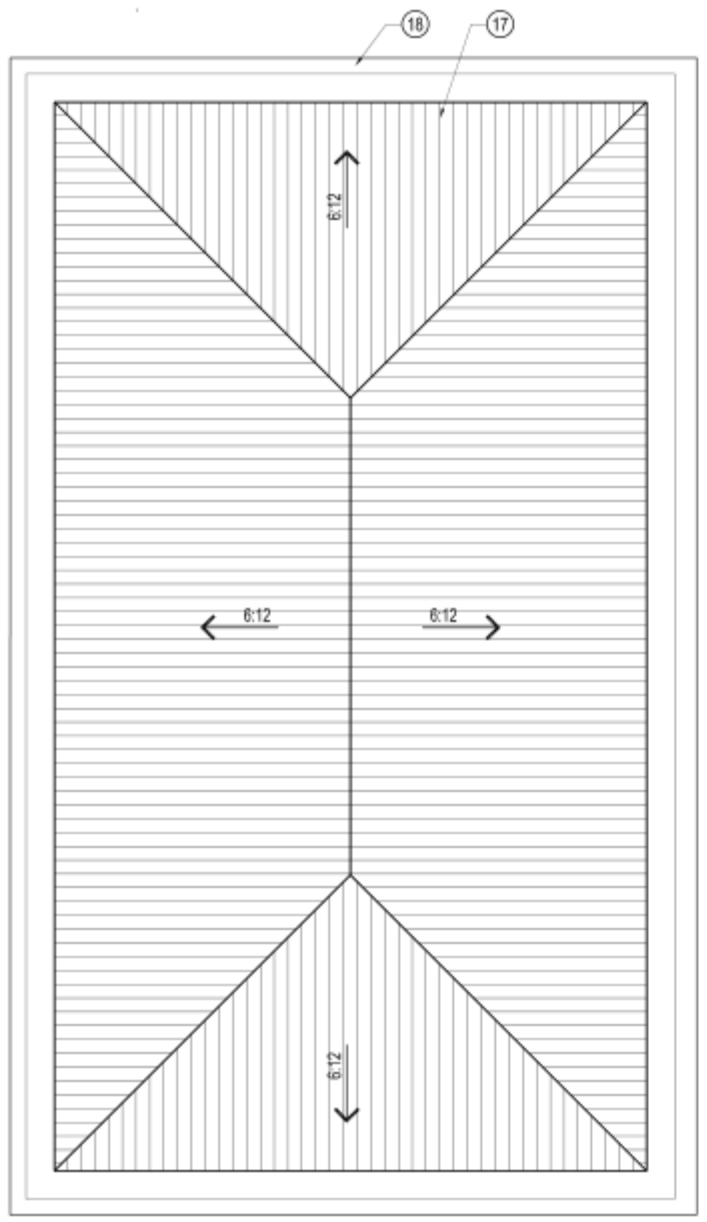

ROOF PLAN

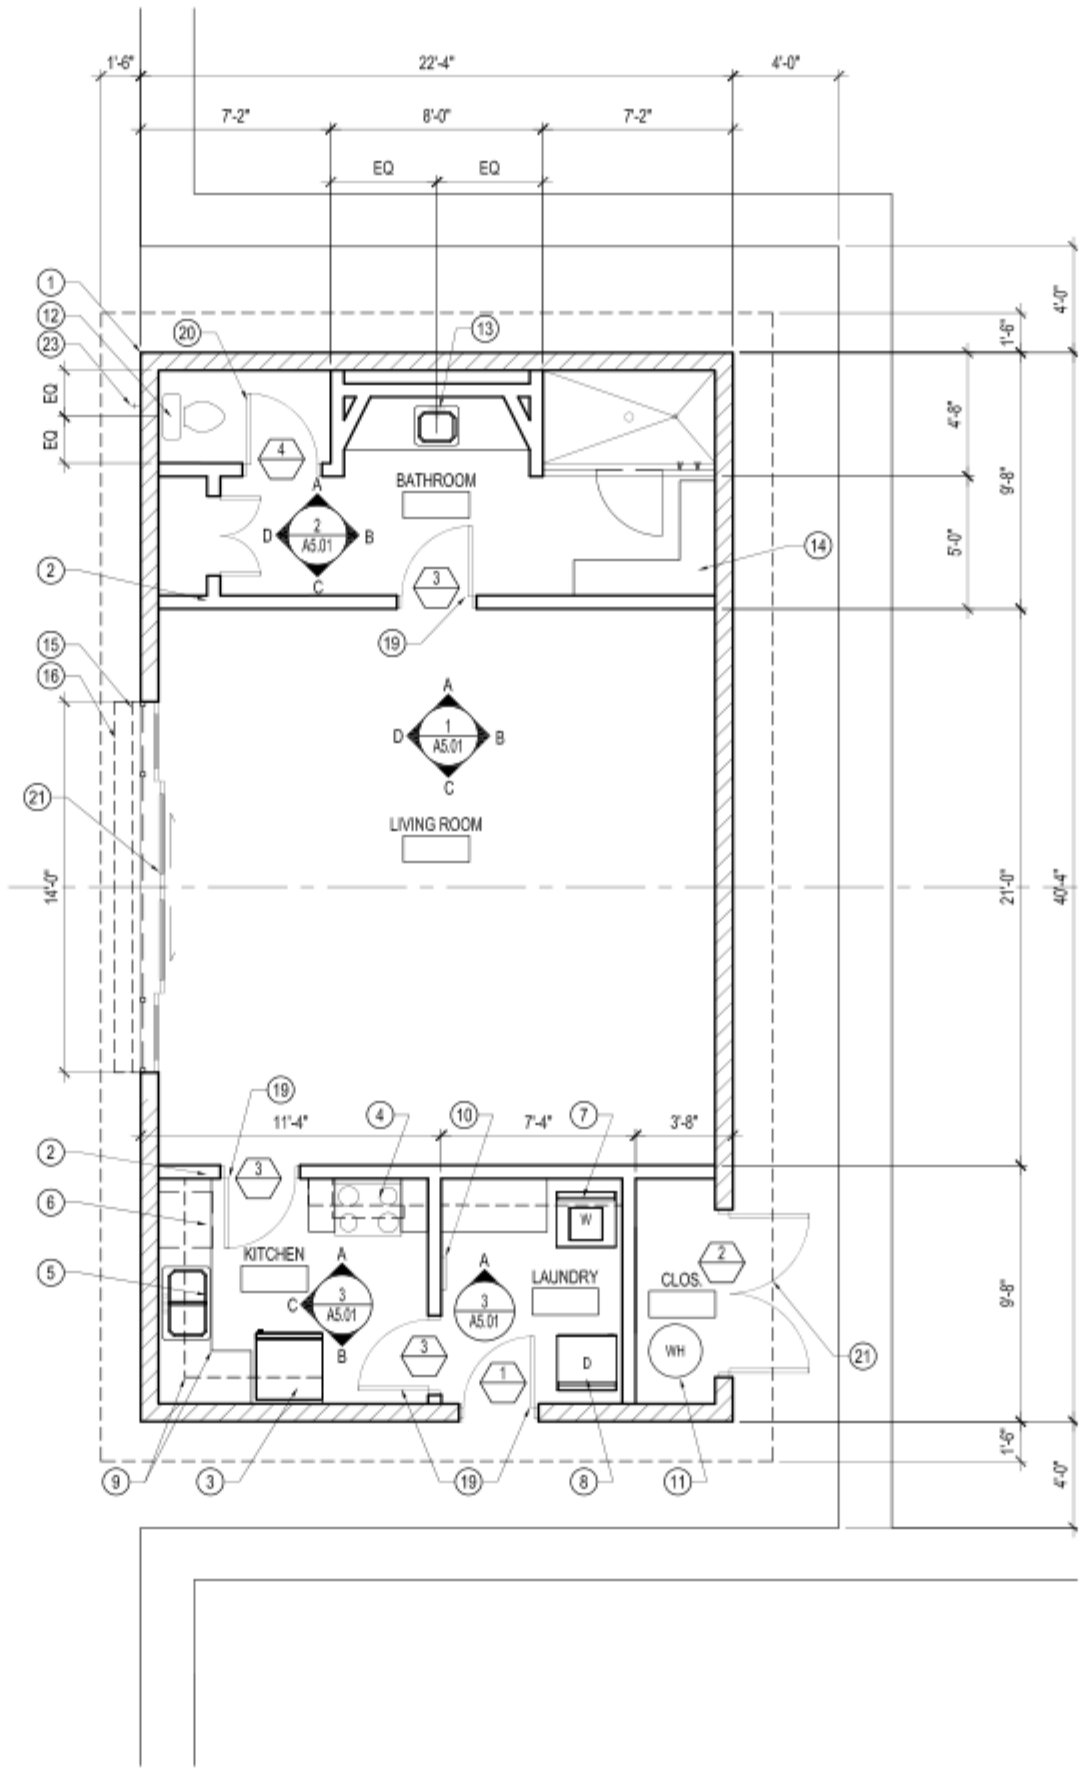

FLOOR PLAN

KEY NOTES

1. 8" CMU, GROUTED, WITH EXTERIOR CEMENT PLASTER FINISH
2. INTERIOR PARTITION. 2X6 PT WOOD FRAMING @ 16" O.C., CEMENT BOARD SHEATING, CEMENT PLASTER FINISH
3. 30" REFRIGERATOR/FREEZER WITH ICE-MAKER
4. 30" RANGE WITH VENT ABOVE
5. DOUBLE SINK WITH DISPOSAL
6. DISHWASHER
7. CLOTHES WASHER
8. DRYER
9. BASE AND UPP ER CABINET
10. ELECTRICAL PANEL
11. WATER HEATER
12. TOILET
13. SINK
14. BUILT-IN BENCH
15. ROLL-DOWN HURRICANE SHUTTER
16. MECHANICAL AWNING
17. CONCRETE TILE ROOF
18. GUTTER SYSTEM WITH DOWNSPOUTS
19. 2'-8" X 6'-8" S.C. WOOD DOOR, PAINTED
20. 2'-6" X 2'-8" S.C. WOOD DOOR, PAINTED
21. 6'-0" X 6'-8" PAIR S.C. WOOD DOORS, PAINTED
22. 14'-0" X 6'-8" ALUMINUM SLIDING GLASS DOORS
23. HOSE BIBB

SHEET NOTES

Little St. James Island
St. Thomas, USVI

Flagpole Pool

Gensler
2500 Broadway
Suite 300
Santa Monica **CA 90404**
Telephone 310.449.5600
Facsimile 310.449.5852

Issue	Date & Issue Description	By	Check
4/4/11	DESIGN DEVELOPMENT		

Seal/Signature

Project Name
Little St. James Island – Flagpole Pool

Project Number
05.7112.008

CAD File Name

Description

Scale

A04.01

© 2004 Gensler

EFTA00621771