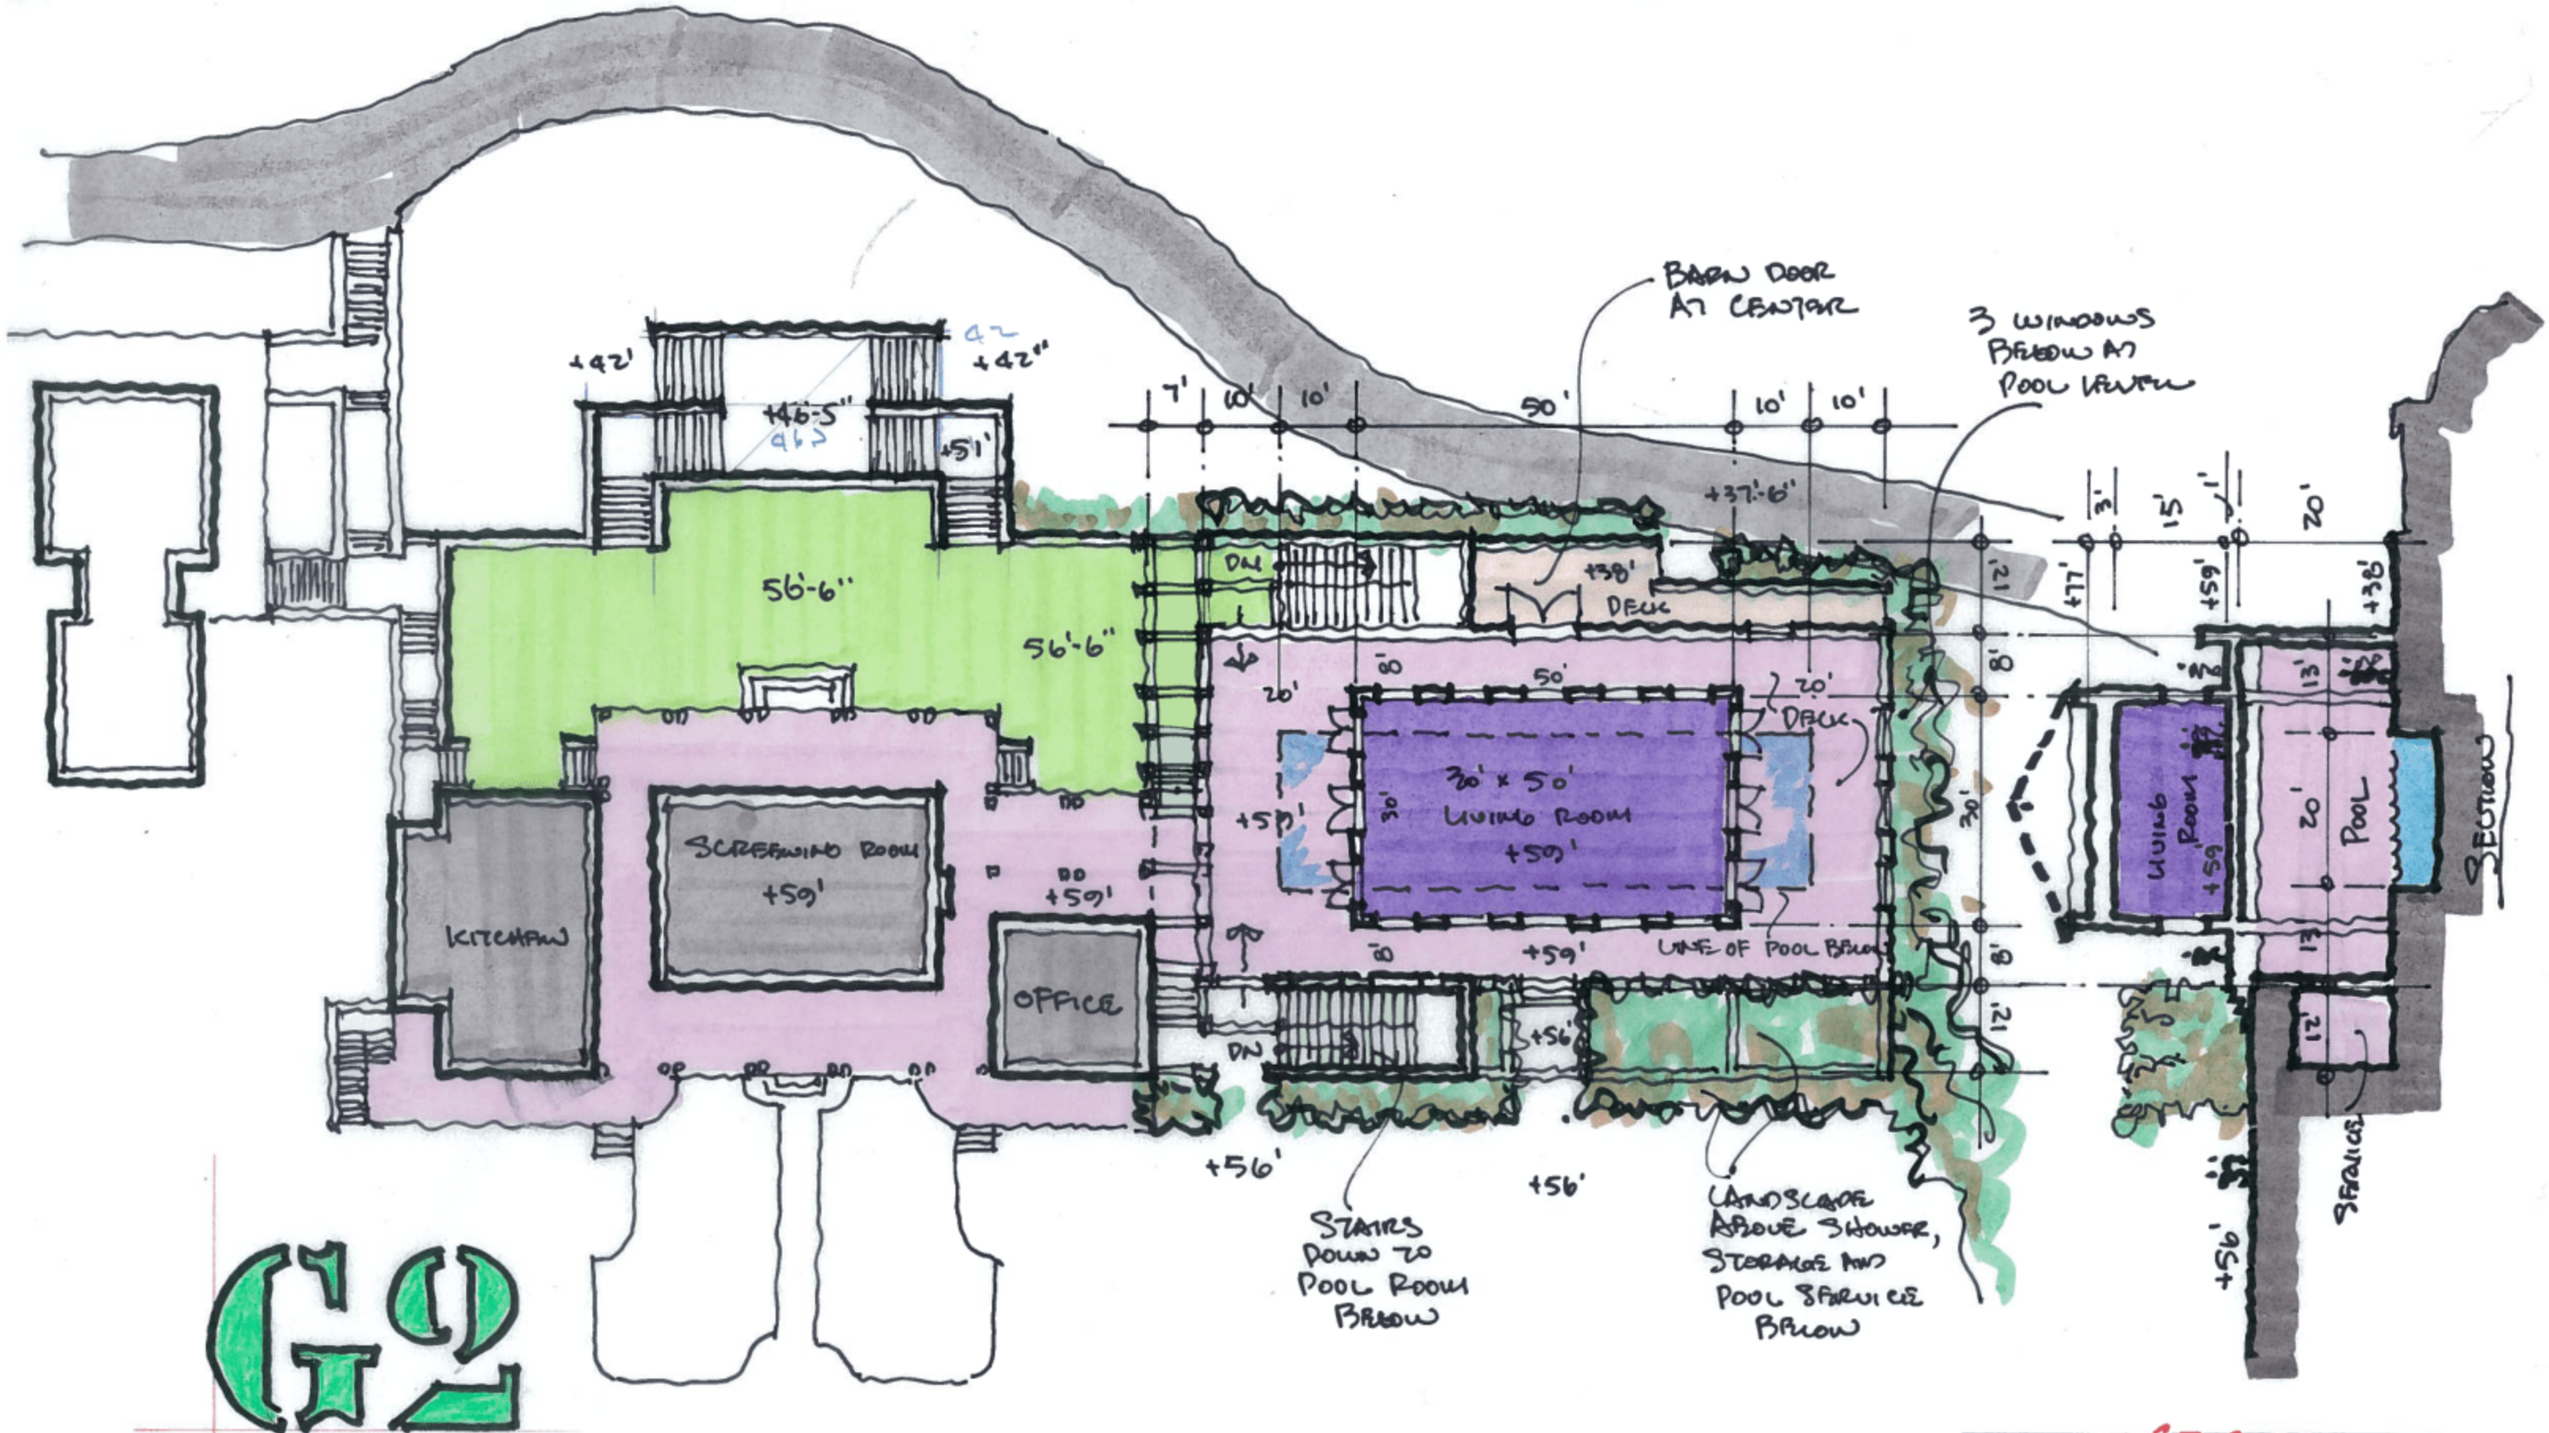

G2

GENSLER

EPSTEIN RESIDENCE

LIVING ROOM / POOL PLAN STUDY

1" = 20'-0"

0 5' 10 20' N

J.SUR 12/1/10 54