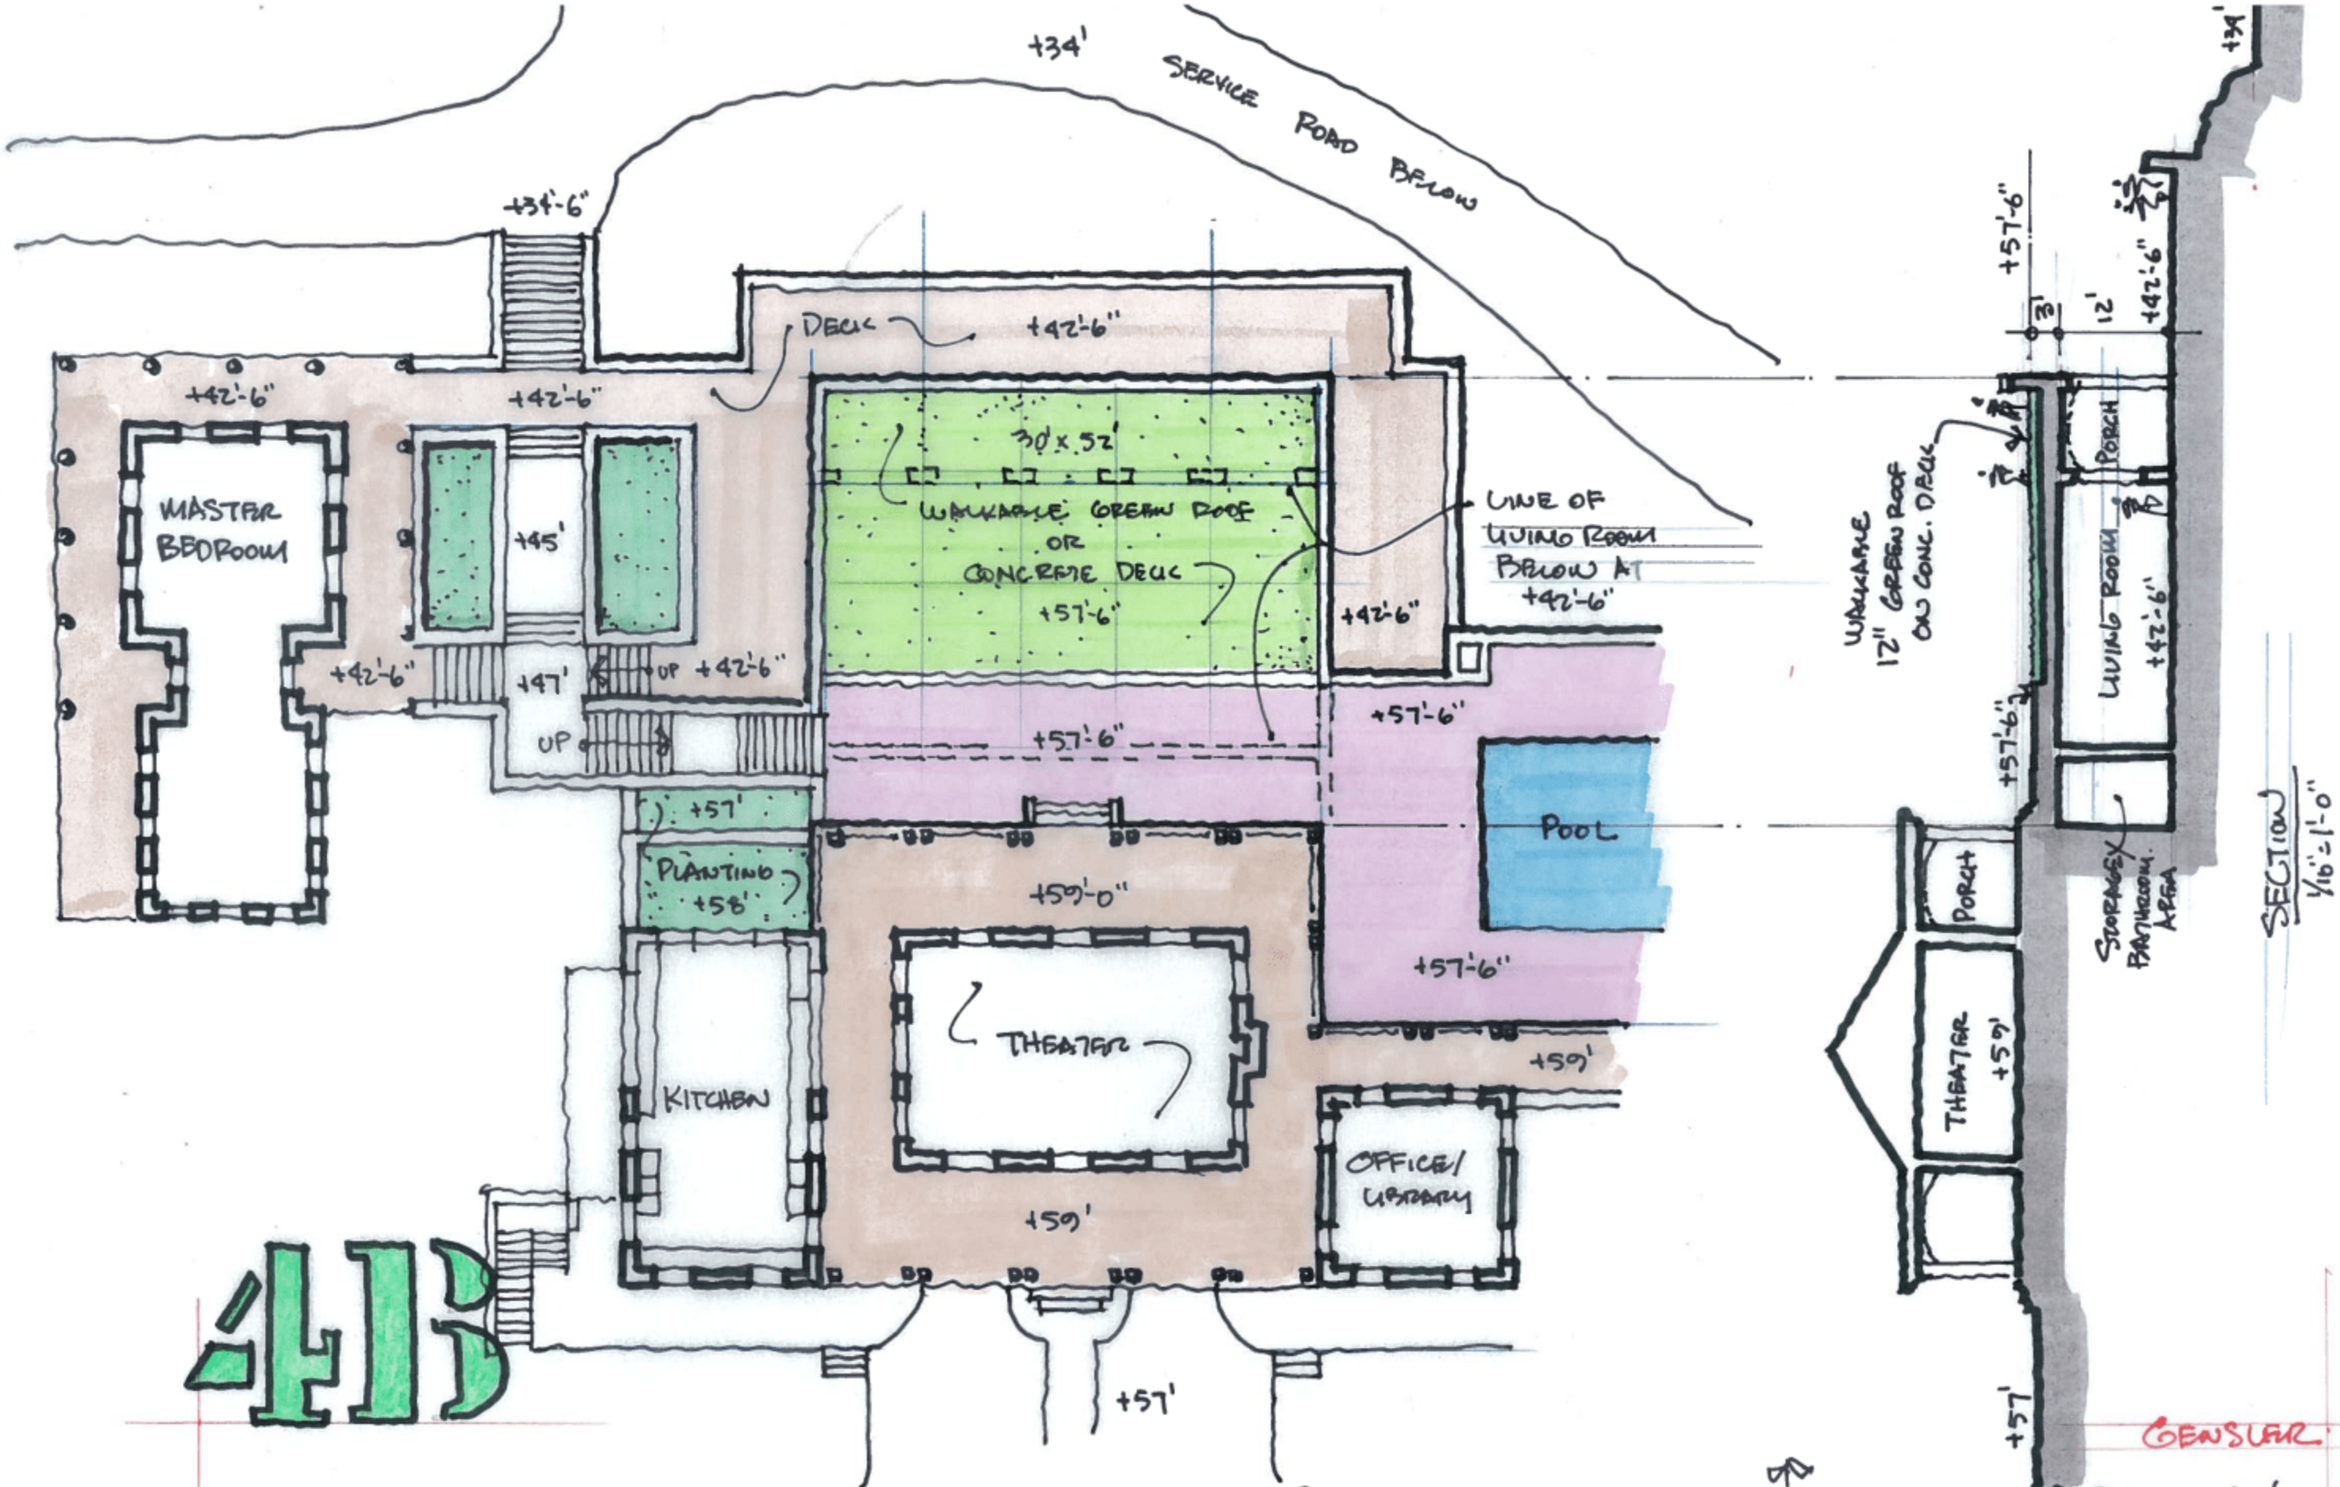
+34'
SERVICE ROAD BELOW
+34'-6"
DECK
+42'-6"
MASTER BEDROOM
+45'
30' x 52'
WALKABLE GREEN ROOF OR CONCRETE DECK
+57'-6"
LINE OF LIVING ROOM BELOW AT +42'-6"
+47'
UP
+57'
PLANTING +58'
+59'-0"
POOL
THEATER
+59'
KITCHEN
OFFICE/ LIBRARY
+57'
WALKABLE 12" GREEN ROOF ON CONC. DECK
PORCH
LIVING ROOM
+42'-9"
STORAGE/ BATHROOM AREA
SECTION 1/16"=1'-0"
GENSLER
EPSTEIN RESIDENCE
PARTIAL FLOOR PLAN STUDY
1/16"=1'-0"
0 5' 10' 20' N
J.B.UE 10/4/10 41