Sketch Number 2

Gensler

Project: LITTLE ST JAMES POOL AREA AND SCREENING ROOM	Project Number: 07.7112.004
Description: POOL AREA PLAN	Issue/Rev:
Prepared by:	Date: 8/5/10
Scale: 1/16'=1'-0"	

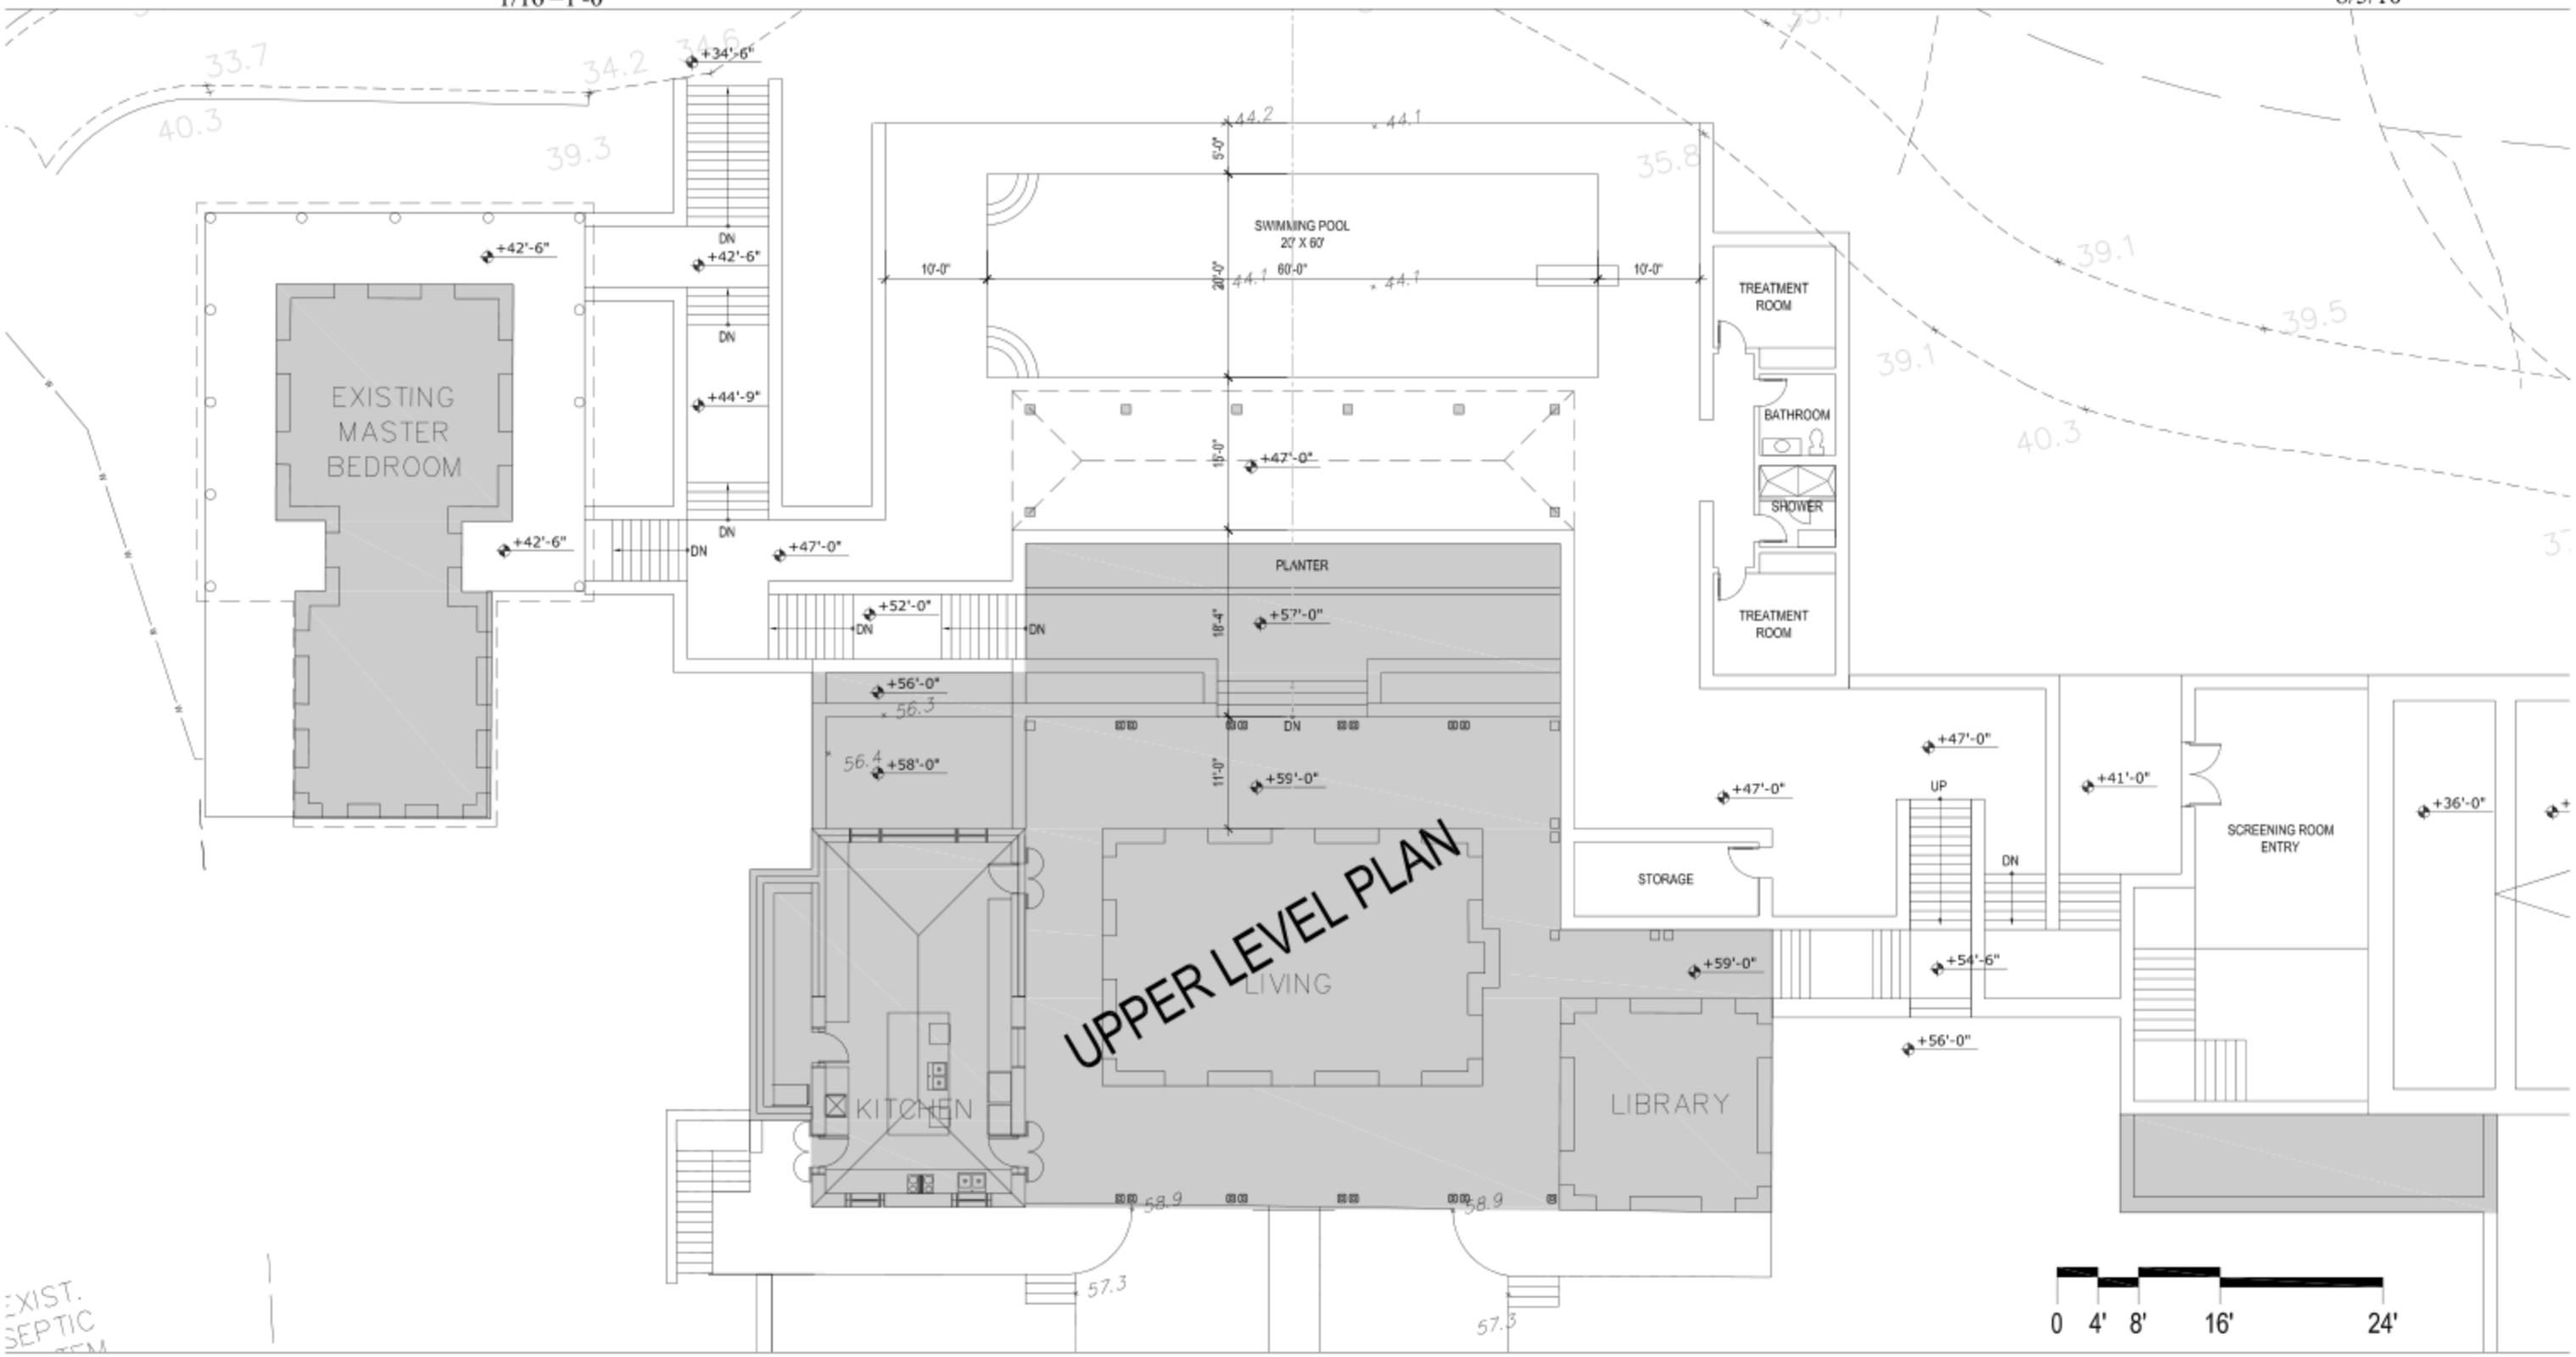

© 2010 Gensler
N:\05.7112.000\CAD\Work\Plans\BP_01.dwg

Santa Monica
2500 Broadway
Suite 300
California 90404
Tel: 310.449.5600
Fax: 310.449.5850

EFTA00728839