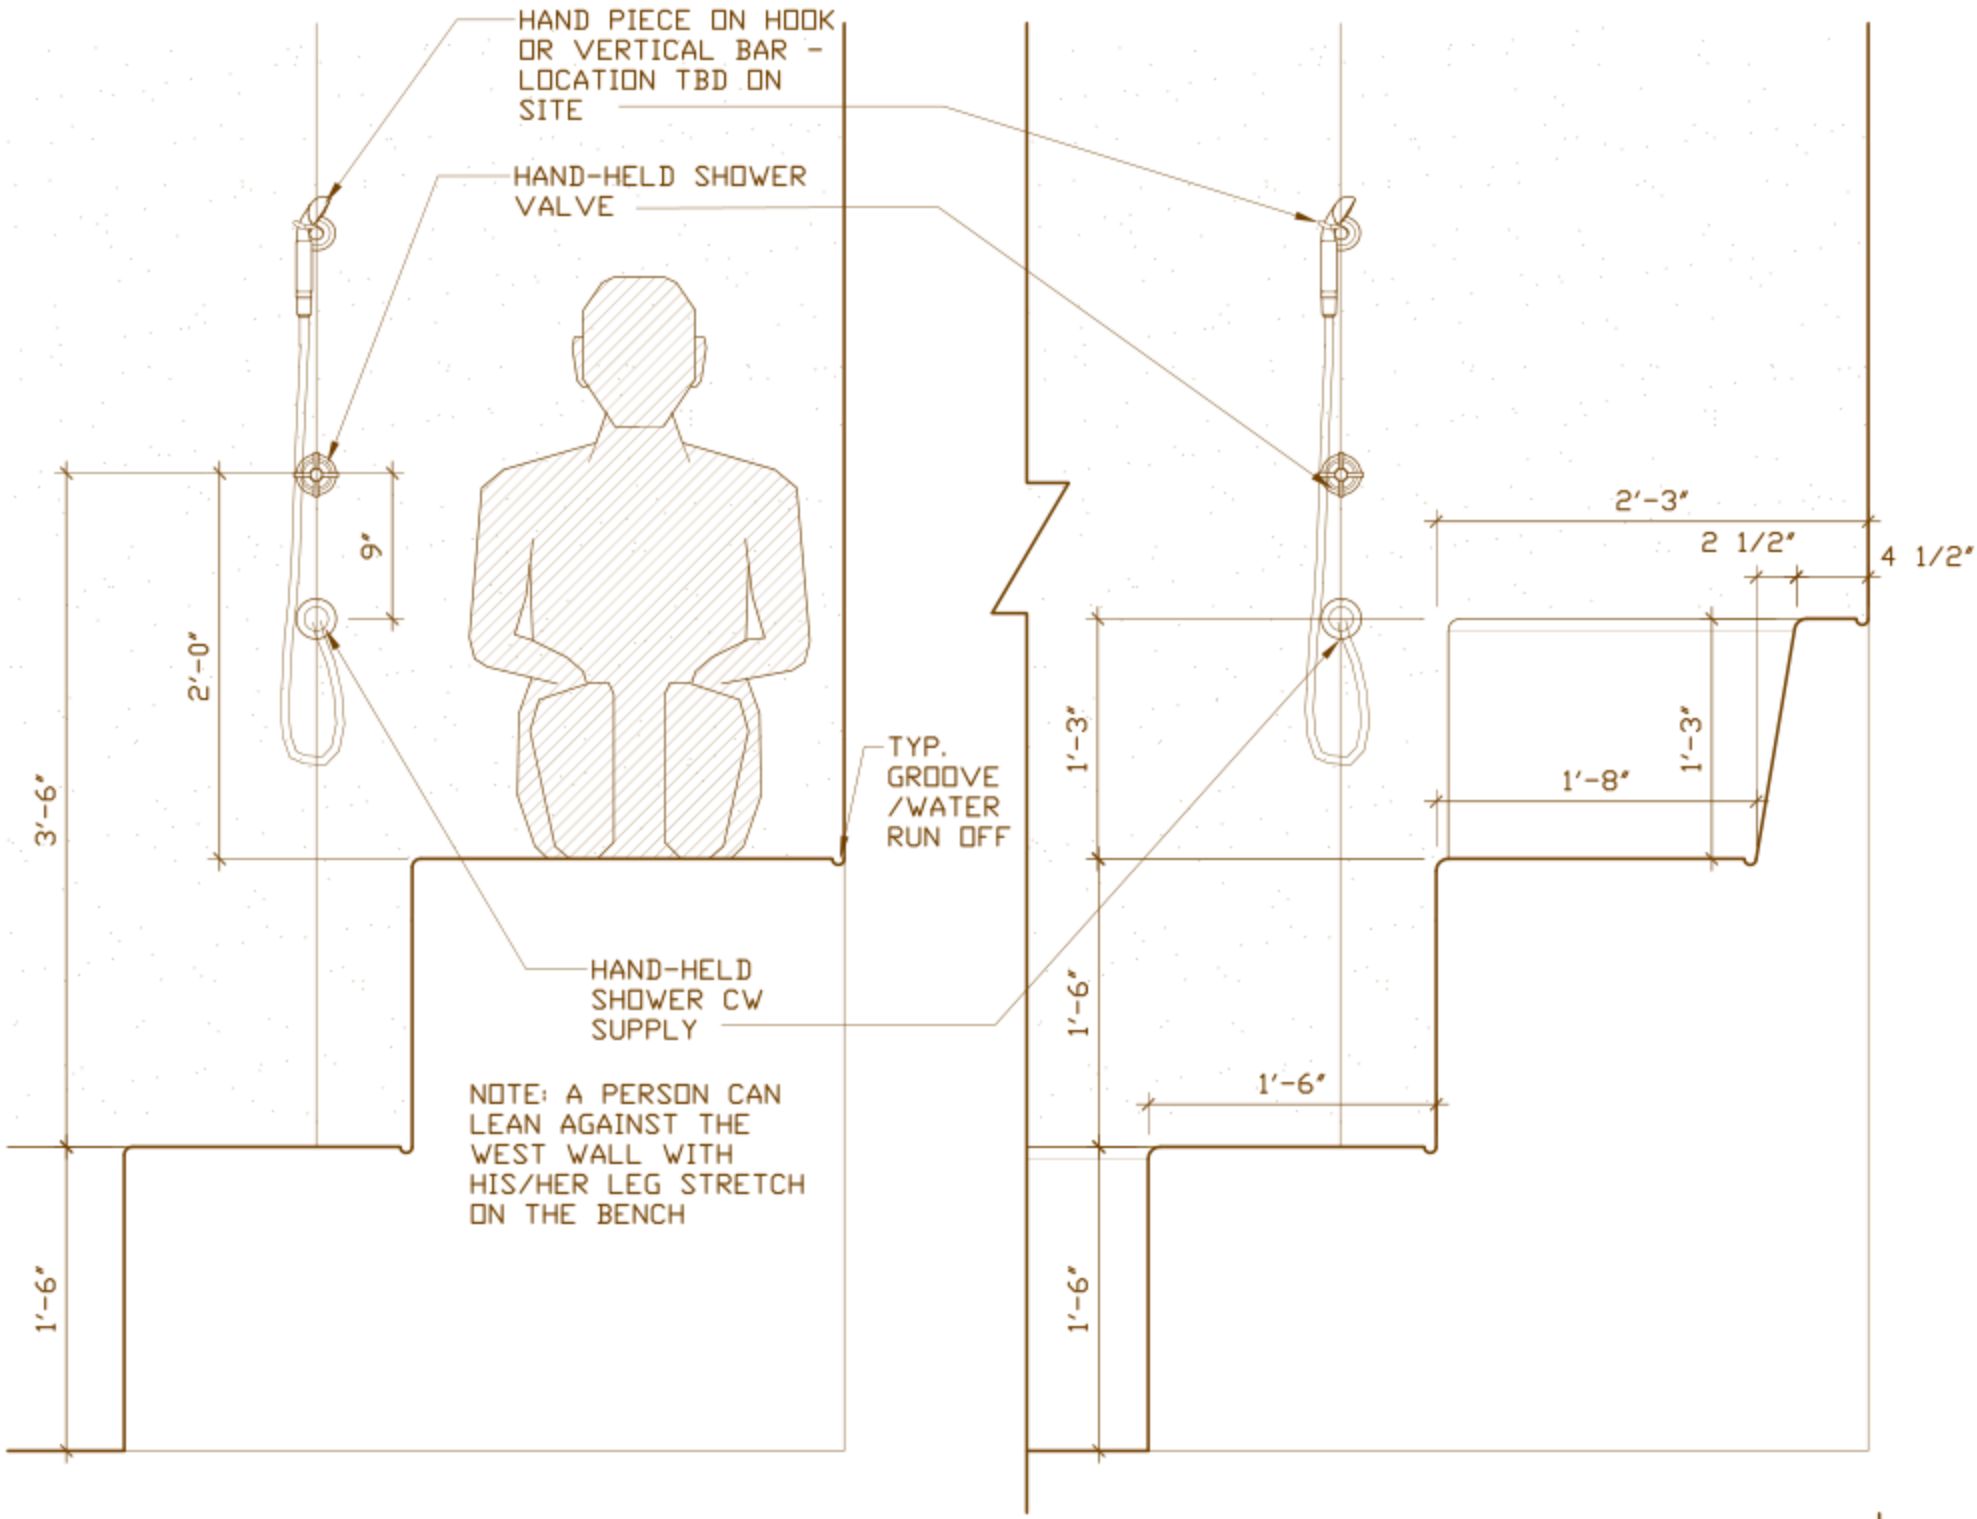
HAND PIECE ON HOOK OR VERTICAL BAR - LOCATION TBD ON SITE
HAND-HELD SHOWER VALVE
9"
2'-0"
3'-6"
1'-6"
TYP. GROOVE /WATER RUN OFF
HAND-HELD SHOWER CW SUPPLY
NOTE: A PERSON CAN LEAN AGAINST THE WEST WALL WITH HIS/HER LEG STRETCH ON THE BENCH
1'-3"
1'-6"
1'-6"
2'-3"
2 1/2"
4 1/2"
1'-8"
1'-3"

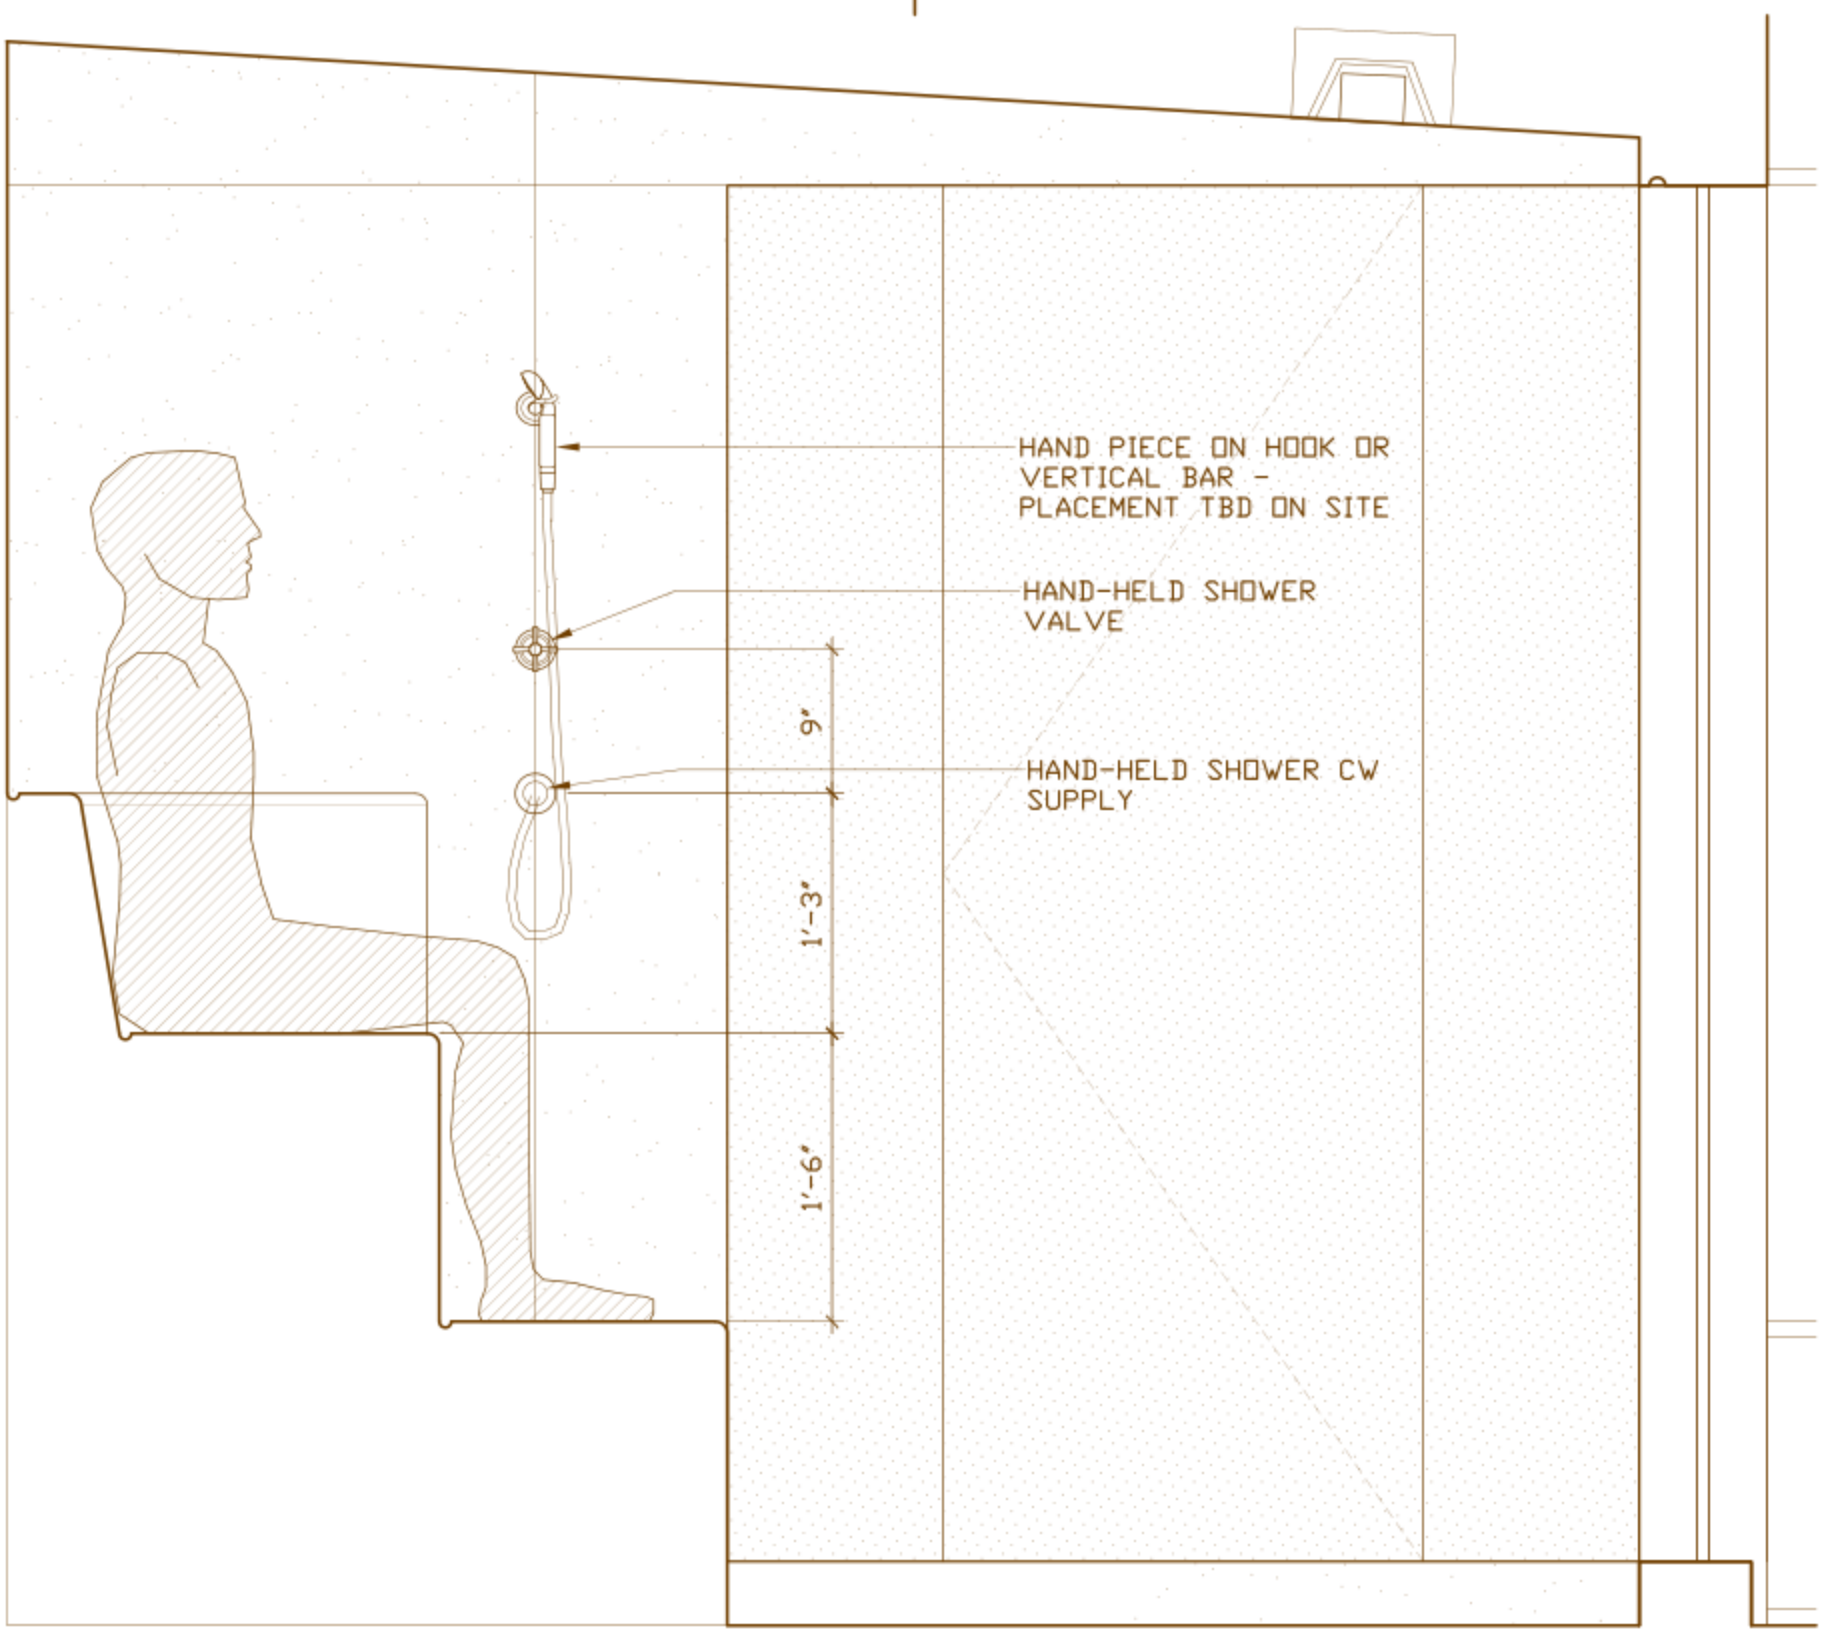
HAND PIECE ON HOOK OR VERTICAL BAR - PLACEMENT TBD ON SITE
HAND-HELD SHOWER VALVE
HAND-HELD SHOWER CW SUPPLY
9"
1'-3"
1'-6"