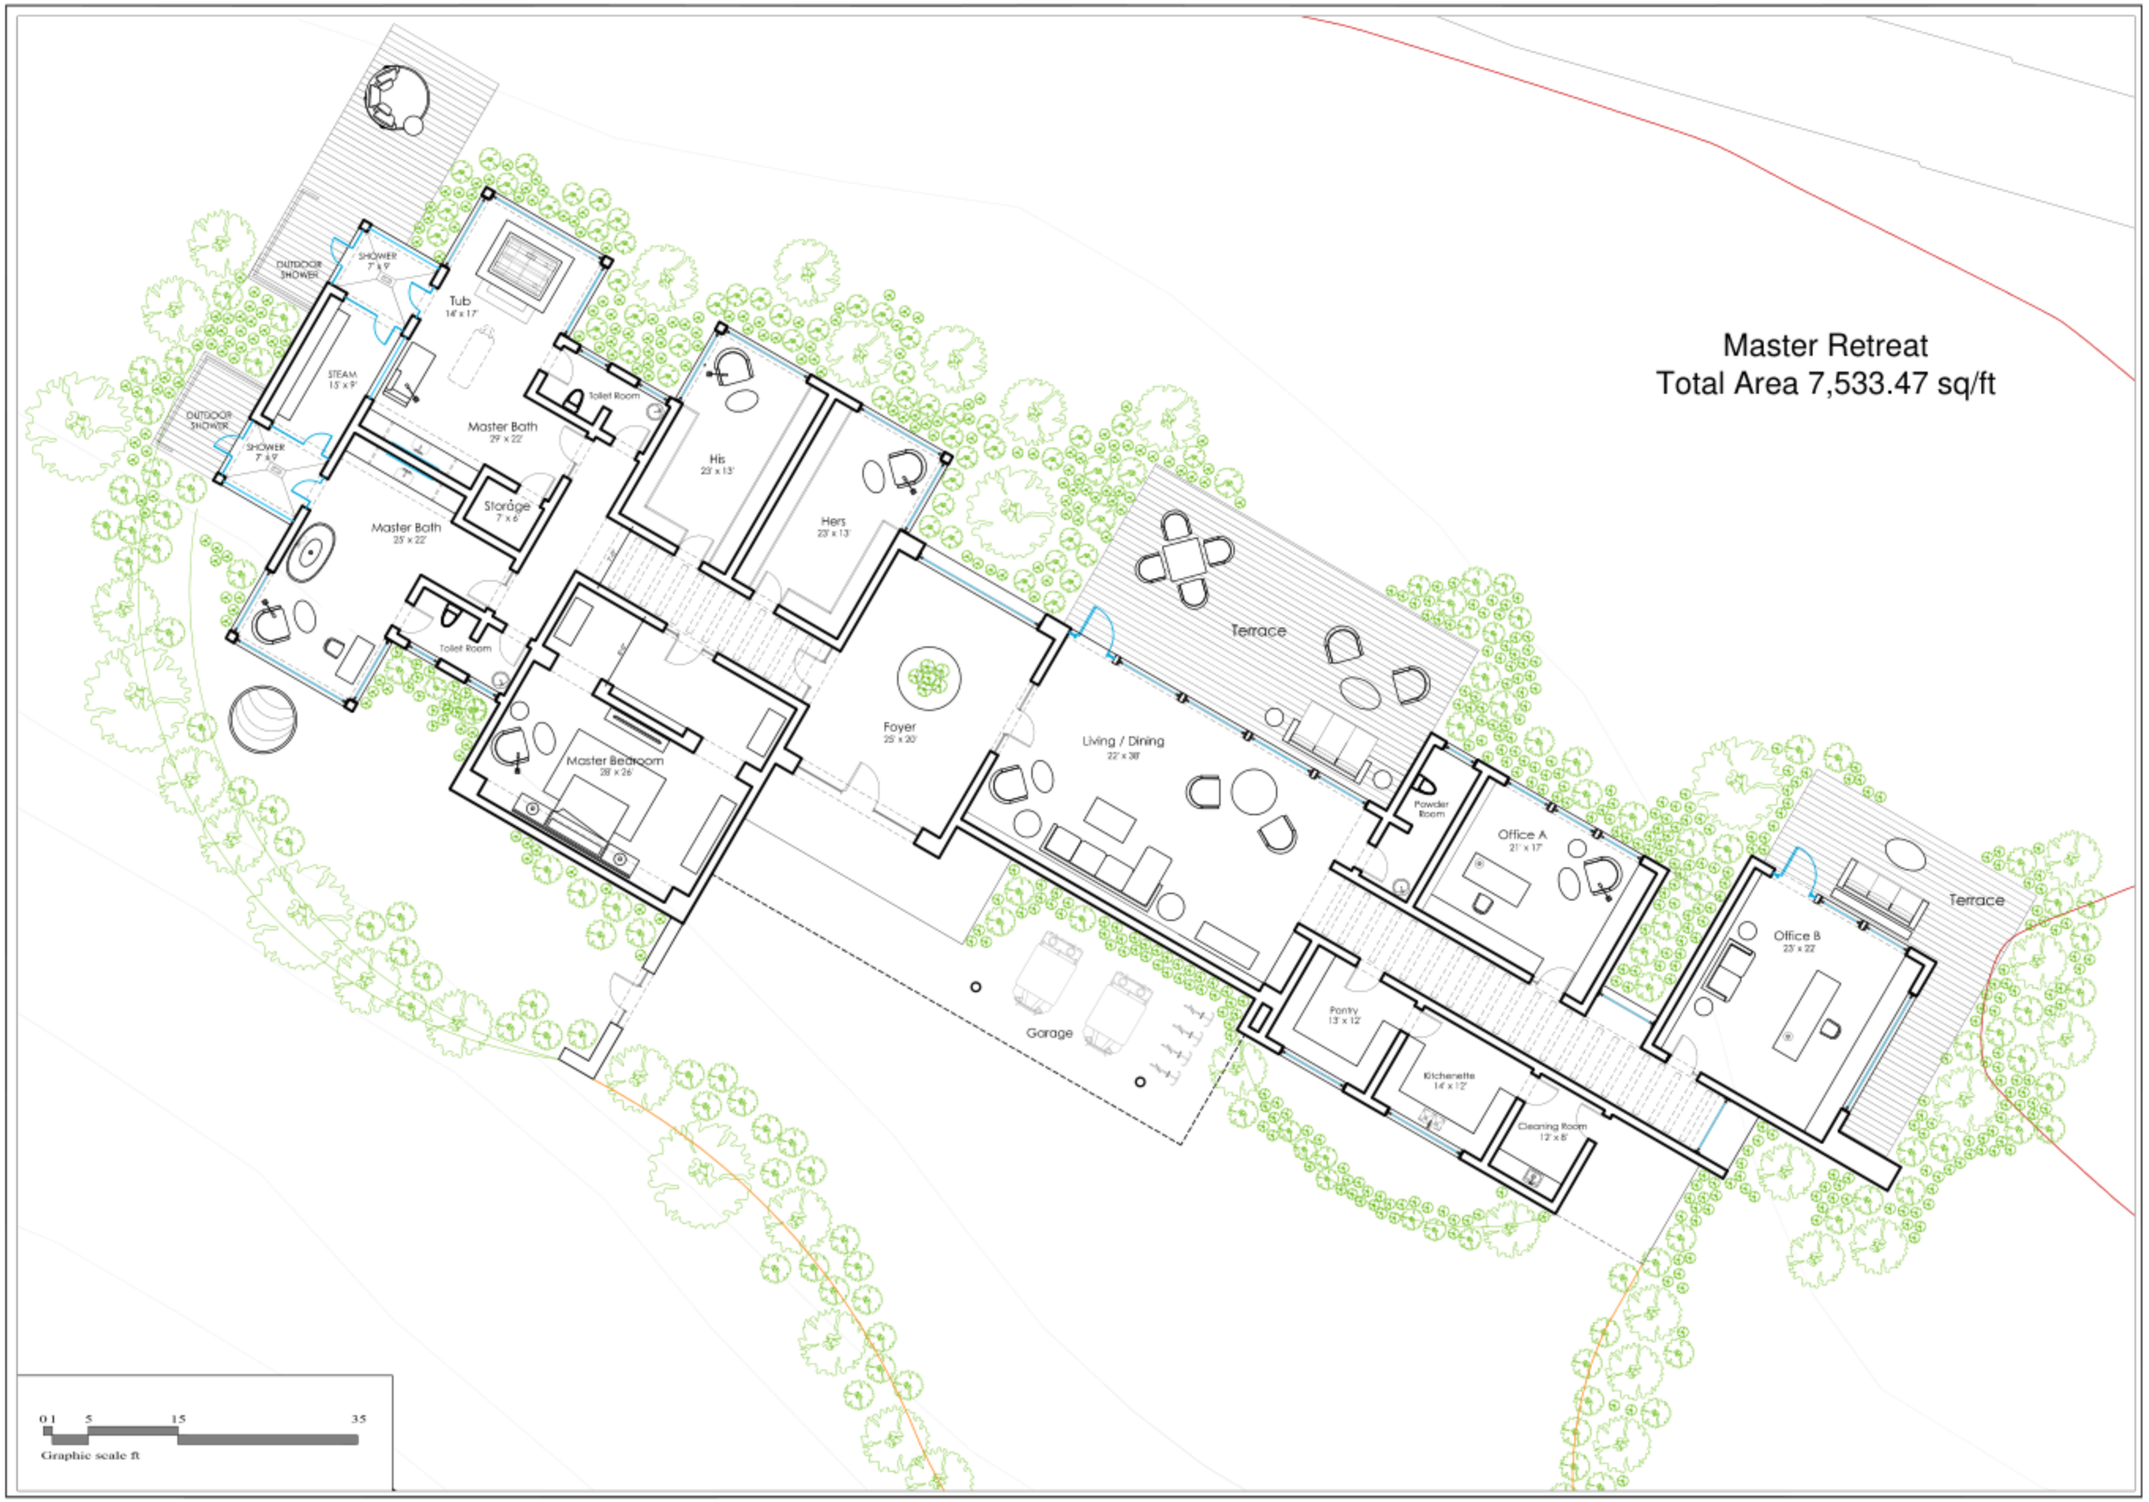

Design Architect:

RADYCA

1450 Brickell Av. Suite 2120, Miami, fl 33131

Tel: 786-972-4545

Owner:

Location:

architect of record:

landscape architect:

interior designer:

mechanical engineer:

electrical engineer:

structural engineer:

planting engineer:

general contractor:

Construction Document Set

REV #	Description	Date

Little St. James & Great St. James

U.S. Virgin Islands

Master Retreat

Scale: 1/16" = 1'-0"

Drawn By: JVGC

Orientation:

Sheet: E.03