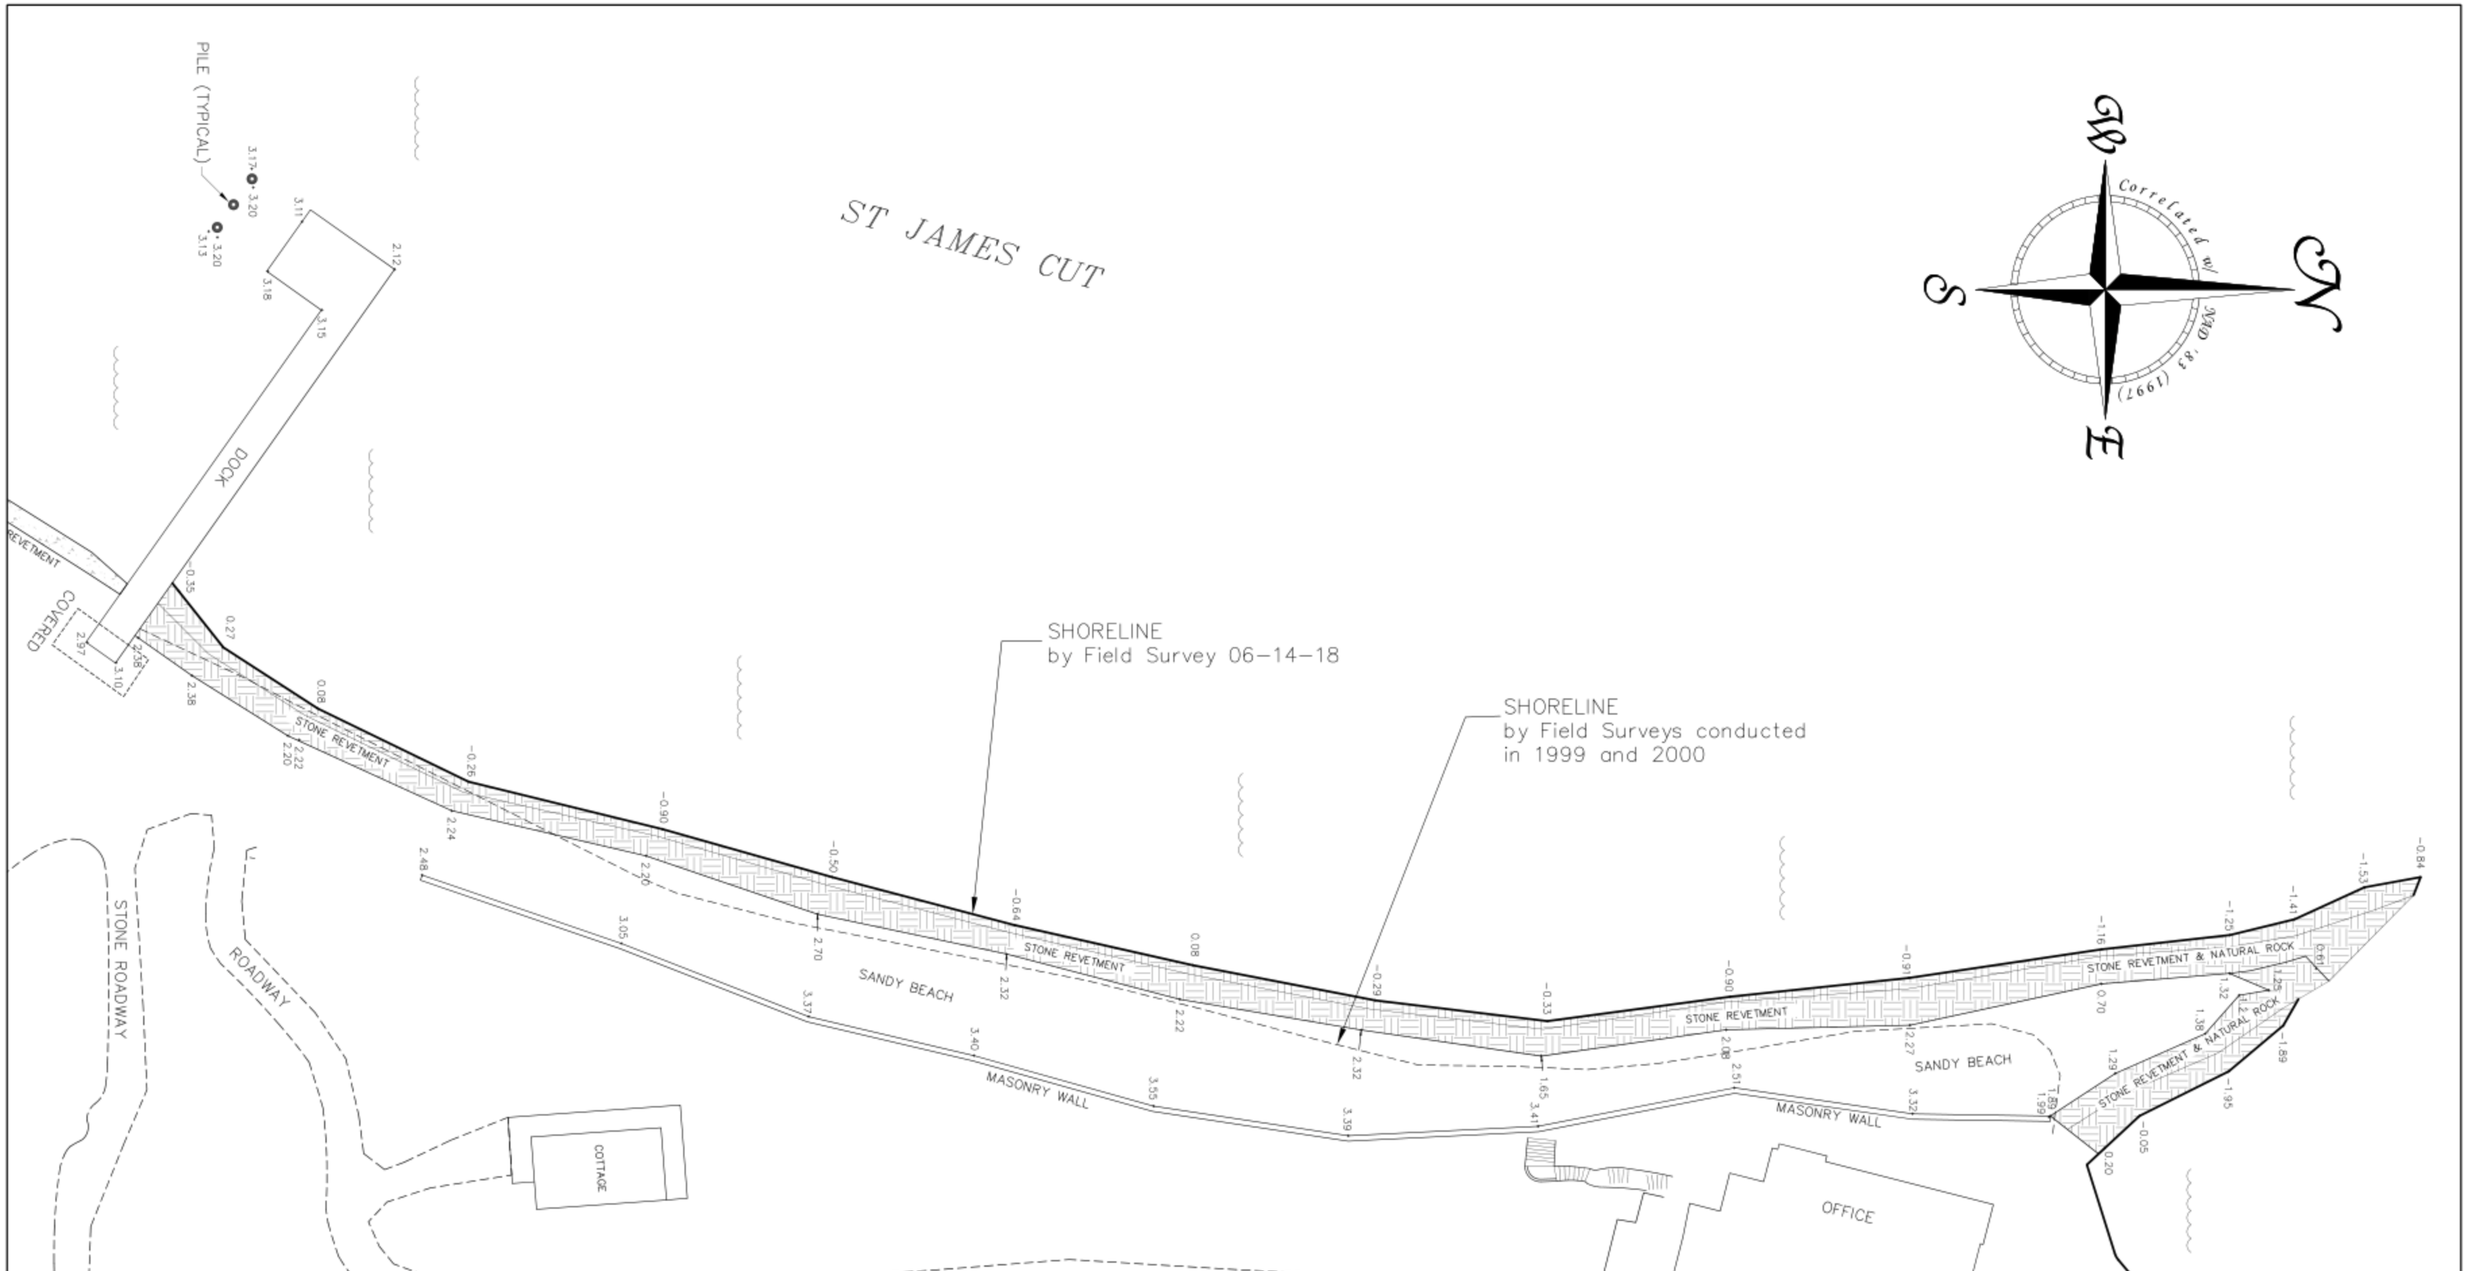

LEGEND

- LIGHT POLE
- BOLLARD
- SIGNAGE
- UTILITY POLE & LINES
- FENCE
- +45.2 SPOT ELEVATION
- STAKE LOCATION
- 12054 STAKE NUMBER
- 3.5 STAKE ELEVATION
- S090916 DATE STAKE SET

GRAPHIC SCALE

(IN FEET)
1 inch = 20 ft.

SHEET KEY

DATUM

VERTICAL DATUM BASED UPON MEAN SEA LEVEL OBSERVATION.

PROFESSIONAL LAND SURVEYOR
RYAN C. WISEHART
773LS
U.S. VIRGIN ISLANDS

SURVEY: A.P.	DRAWN: D.J.S.
CALC: R.C.W.	SCALE: 1" = 20'
DATE: 06 - 22 - 2018	DWG No.: 1660 - 8B
APPROVED:	SHEET NO. 1 of 1

Brian Moseley & Associates, Inc.
Land Surveyors & Consultants
4003 RAPHUNE HILL ROAD SUITE 606
ST. THOMAS, U.S. VIRGIN ISLANDS 00802
PHONE (340) 774-5310 FAX (340) 776-4090
www.visurveyors.com

SHORELINE SURVEY

Little St. James
U.S. Virgin Islands