Sketch Number A

Gensler

Project: Little St. James	Project Number: 05.7112.000
Description: Flagpole Pool	Issue/Rev: Issue for Review
Prepared by	Date: February 16, 2011
Scale: 1"=40'-0"	

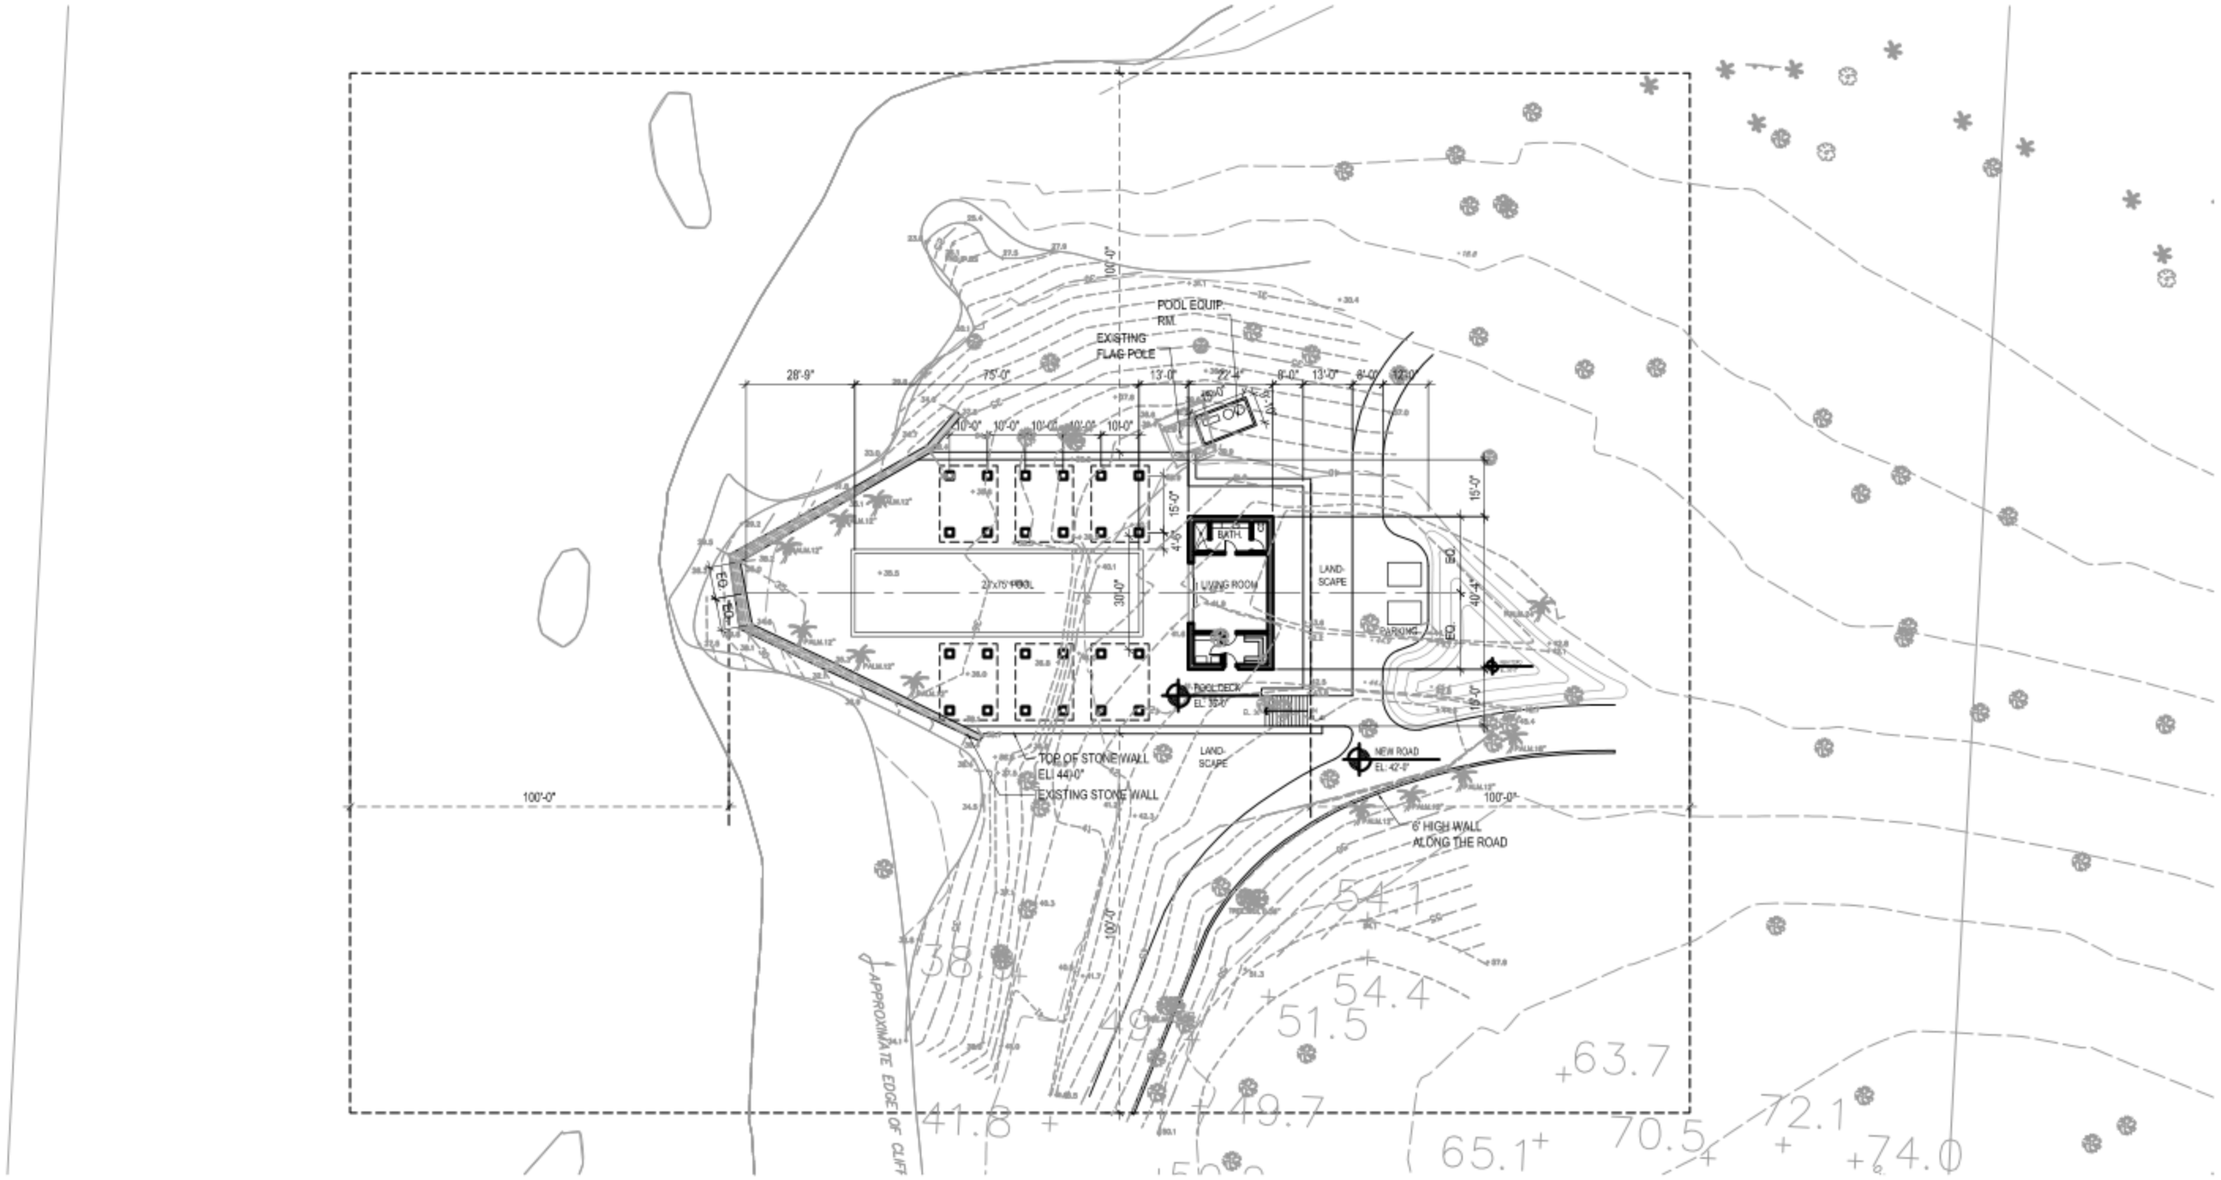

0 10' 20' 40' 80'

Ref. North

Santa Monica

2500 Broadway
Suite 300
California 90404
[redacted]

© 2011 Gensler

N:\05.7112.000\CAD\Sketches\2011_0209 Flagpole Pool\Option A - Flagpole Pool_20110216.dwg