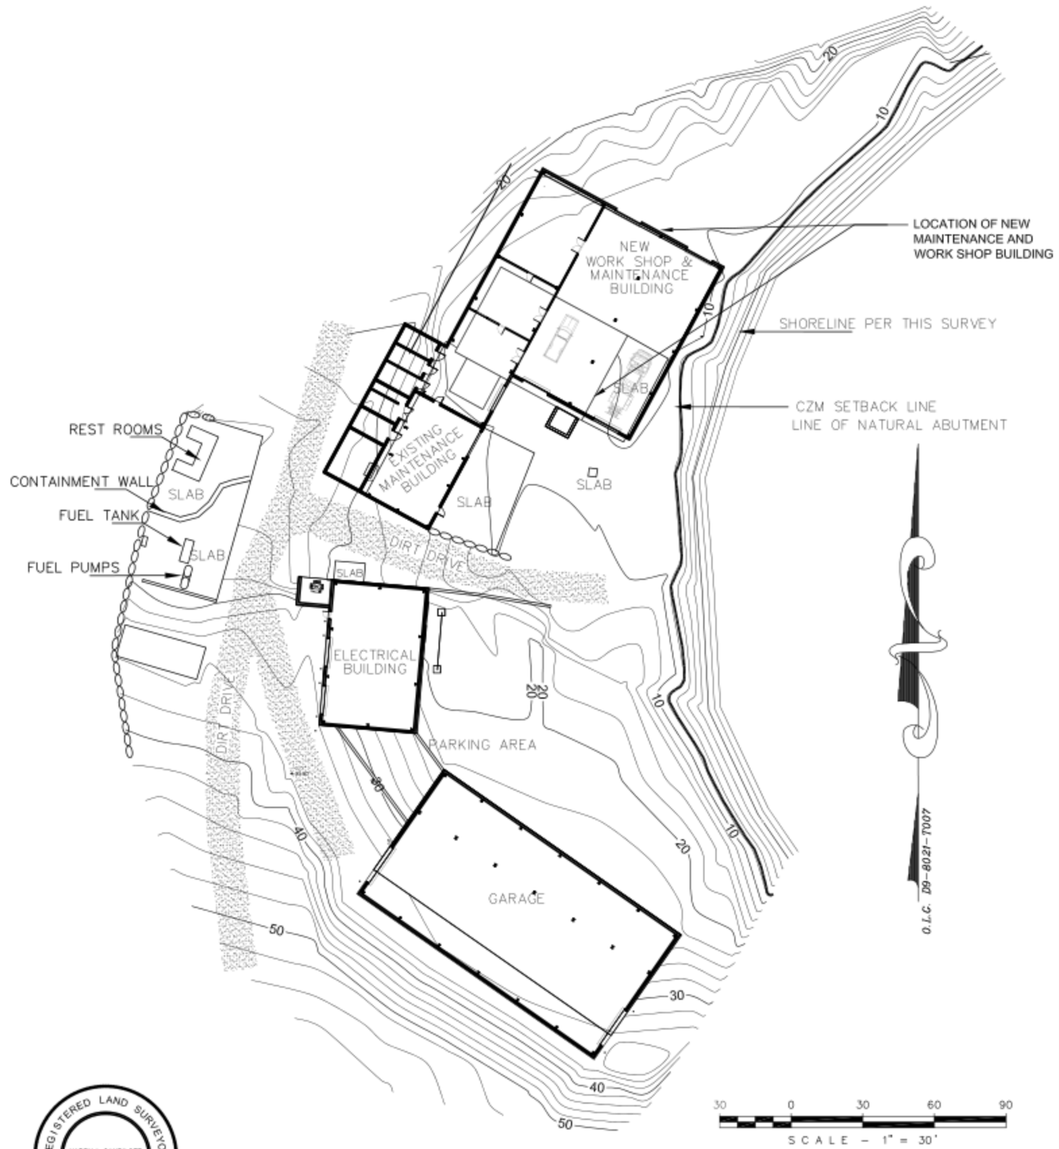

REGISTERED LAND SURVEYOR
HARRY A. GAURILOFF
488 RLS
U.S. VIRGIN ISLANDS

NOTES:

ZONE R-1
ELEVATIONS PER MSL
THIS SURVEY

MARVIN BERNING & ASSOCIATES
LAND SURVEYORS
SUBDIVISION PLANNING
PROPERTY SURVEYS

6501 RED HOOK PLAZA
SUITE 201, ST. THOMAS, U.S.V.I.
340-775-6037 email: hgaur@[redacted]

PARTIAL TOPOGRAPHICAL SURVEY
PARCEL No. "C" LITTLE ST. JAMES ISLAND
NO. 6A RED HOOK QUARTER
ST. THOMAS, U.S.V.I.

SURVEY: LOUIS
CALC.: GAURILOFF
SCALE: 1" = 30'
DATE: 3/9/15
JOB NO. 3600

APPROVED BY: Harry Gaurilloff

1	SITE PLAN
C1.0 C1.0	SCALE: 1"=30'-0"

REVISIONS

NO:	DATE:	REMARKS

CONSULTANTS

JDG Jaredian Design Group
Architects, Engineers and Planners
No.33 Dronningens Gade - Queen's Quarter
Post Office Box 6218
St. Thomas, U.S. Virgin Islands 00804
telephone: [redacted] fax: [redacted]
e-mail: [redacted]

THESE PLANS AND THE DESIGNS CONTAINED HEREIN ARE THE SOLE PROPERTY OF JAREDIAN DESIGN GROUP. THESE PLANS MAY NOT BE REPRODUCED WITHOUT THE WRITTEN PERMISSION OF JAREDIAN DESIGN GROUP. UNAUTHORIZED USE SHALL INVITE A CLAIM FOR COMPENSATION. THE USE BY ANY PERSON OR FIRM OF THESE PLANS OR ANY PART THEREOF SHALL NOT IN ANY WAY SUBJECT JAREDIAN DESIGN GROUP TO ANY COST OR DAMAGES FOR ANY ERROR OR OMISSION CONTAINED THEREIN.

LITTLE ST. JAMES MAINTENANCE AND WORKSHOP BUILDING PROJECT
PARCELS A,B,C
LITTLE ST JAMES U.S.V.I

DATE: 5-19-15
DRAWN BY: K.R.B.
CHECKED BY: K.R.B.
APPROVED BY: [redacted]

PROJECT NO.: 15-001
CONTRACT NO.:

SHEET NO.: C1.0
PARTIAL SITE PLAN
-

REGISTERED ARCHITECT
U.S. VIRGIN ISLANDS