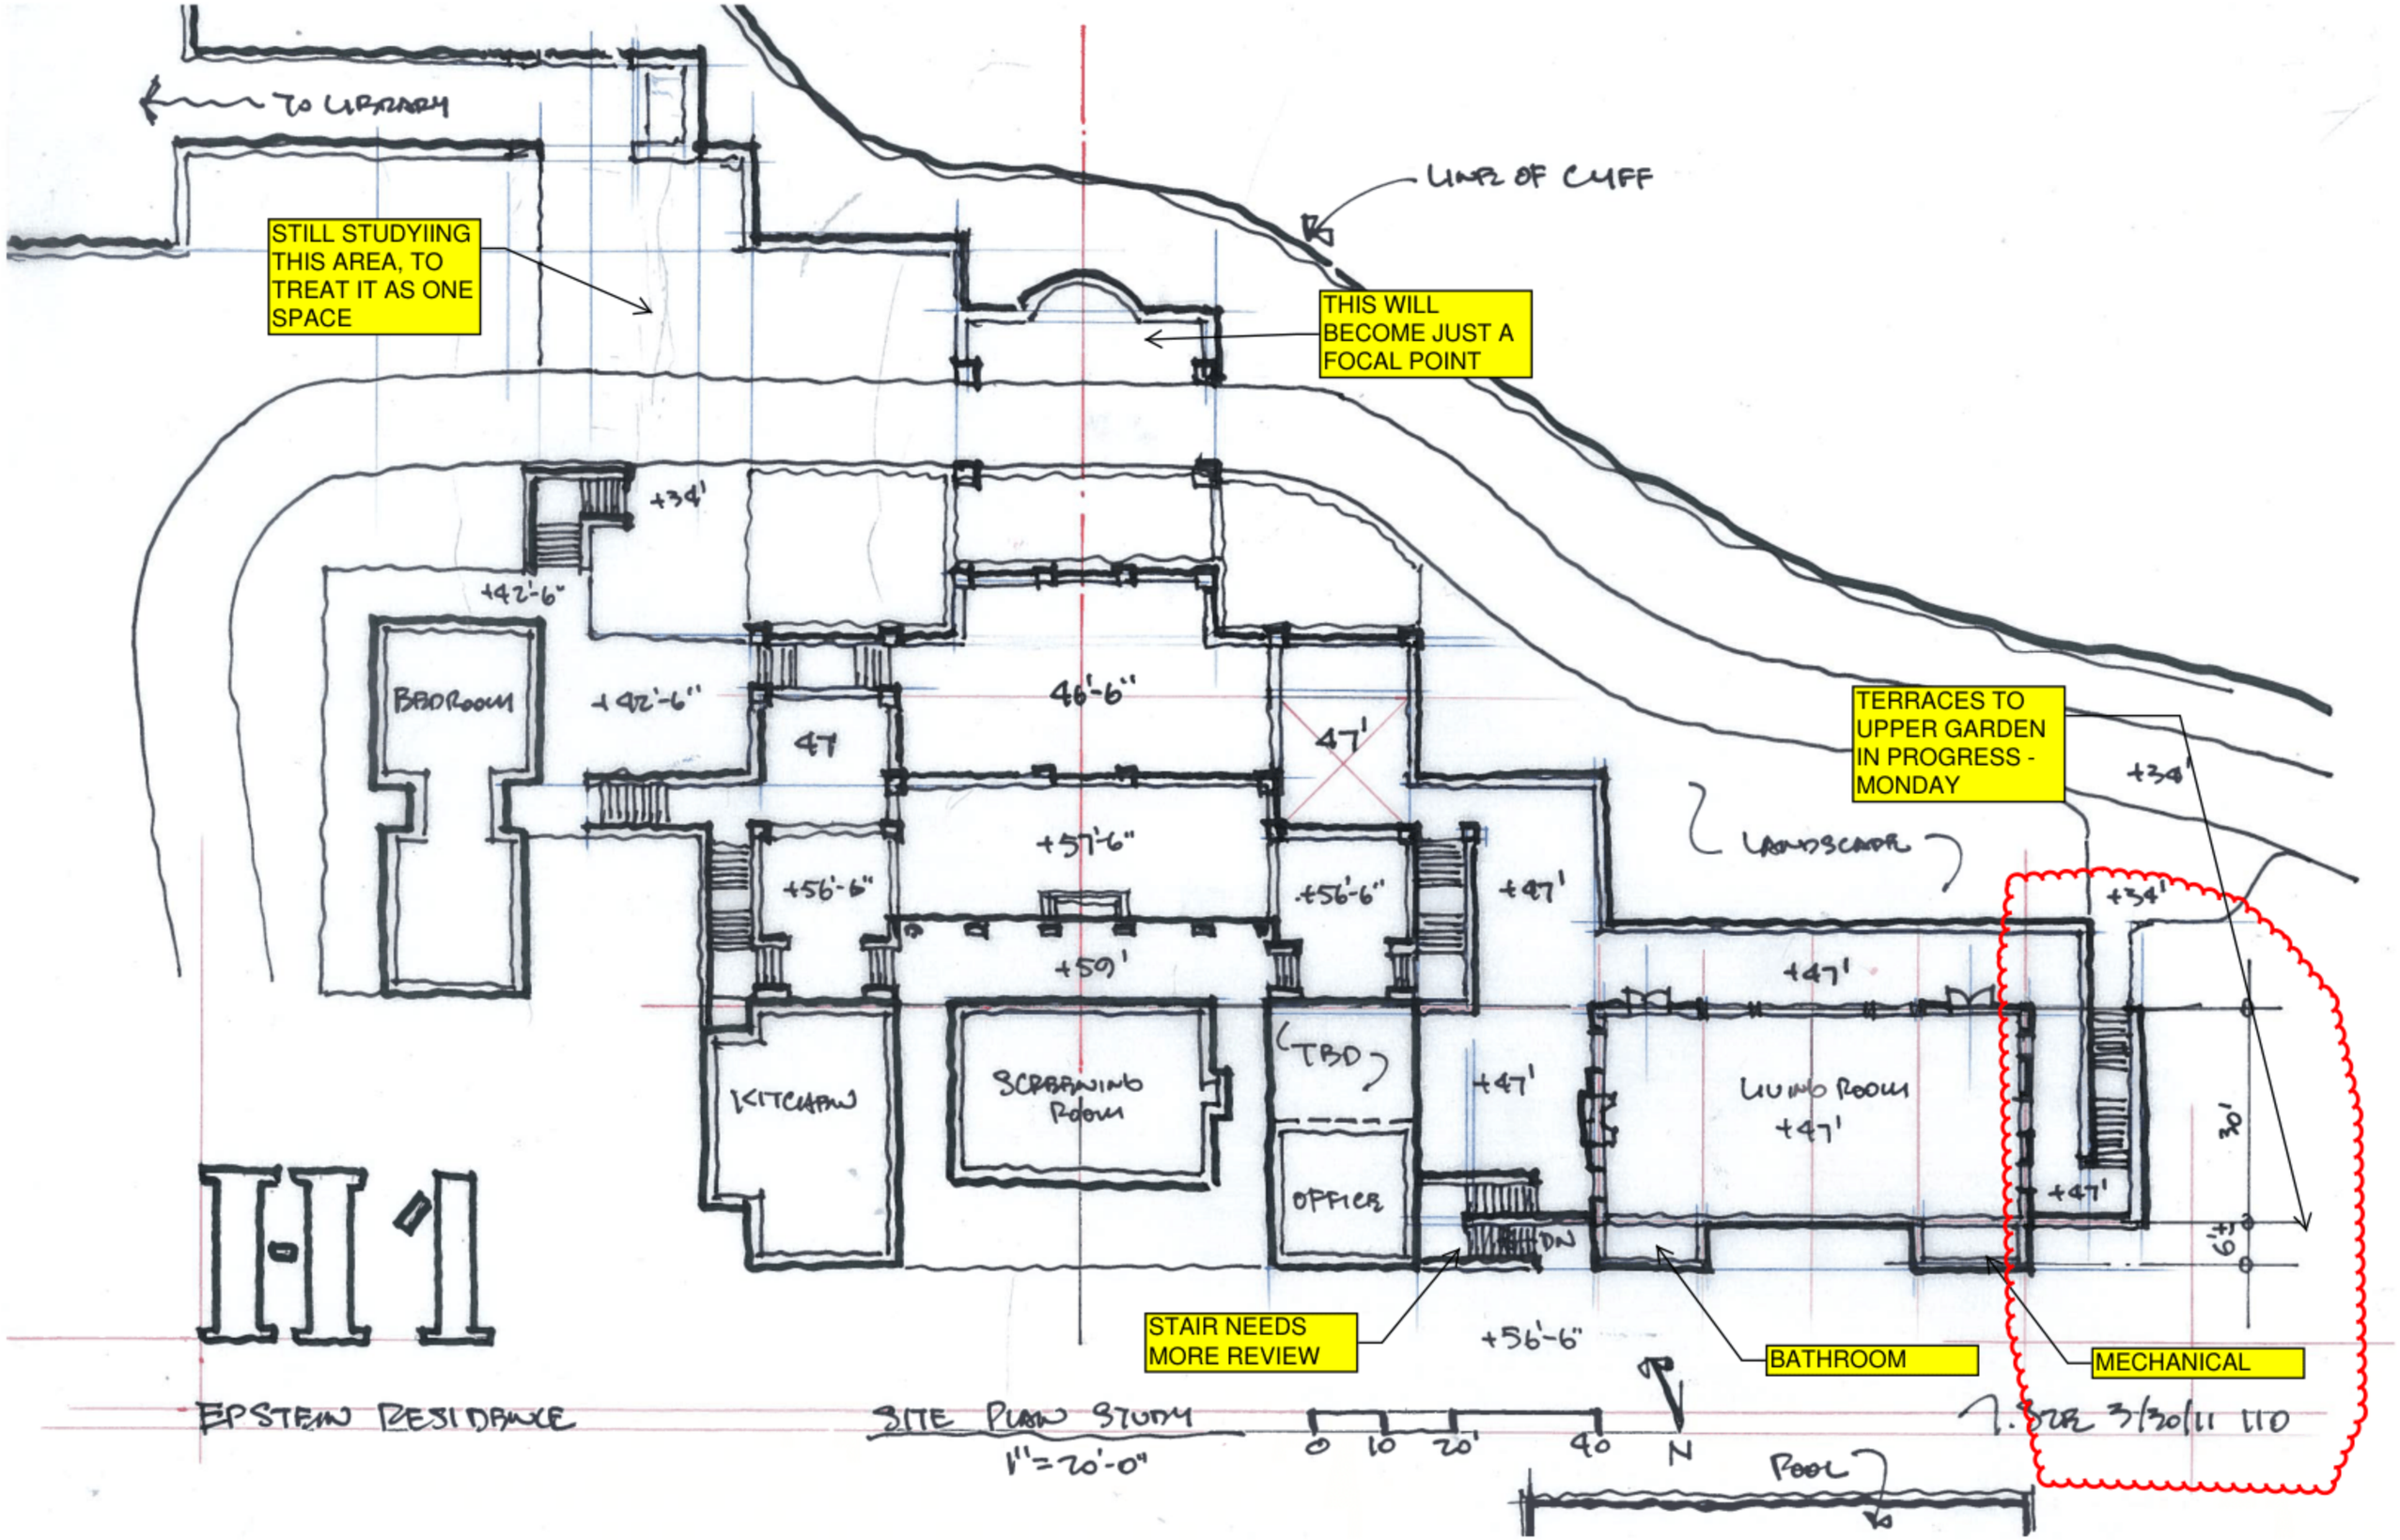
TO LIBRARY
LIMIT OF CLIFF
STILL STUDYIING THIS AREA, TO TREAT IT AS ONE SPACE
THIS WILL BECOME JUST A FOCAL POINT
+34'
+42'-6"
BEDROOM
+42'-6"
47
46'-6"
47'
TERRACES TO UPPER GARDEN IN PROGRESS - MONDAY
+34'
LANDSCAPE
+57'-6"
+56'-6"
+56'-6"
+47'
+34'
+59'
+47'
KITCHEN
SCREENING ROOM
TBD
+47'
LIVING ROOM
+47'
OFFICE
+47'
DN
30'
6'-6"
STAIR NEEDS MORE REVIEW
+56'-6"
BATHROOM
MECHANICAL
EPSTEIN RESIDENCE
SITE PLAN STUDY
1"=20'-0"
0 10 20' 40
N
POOL
3/30/11