Sketch Number A

Gensler

Project: Little St. James	Project Number: 05.7112.000
Description: Flagpole Pool	Issue/Rev: Issue for Review
Prepared by:	Date: February 17, 2011
Scale: 1"=20'-0"	

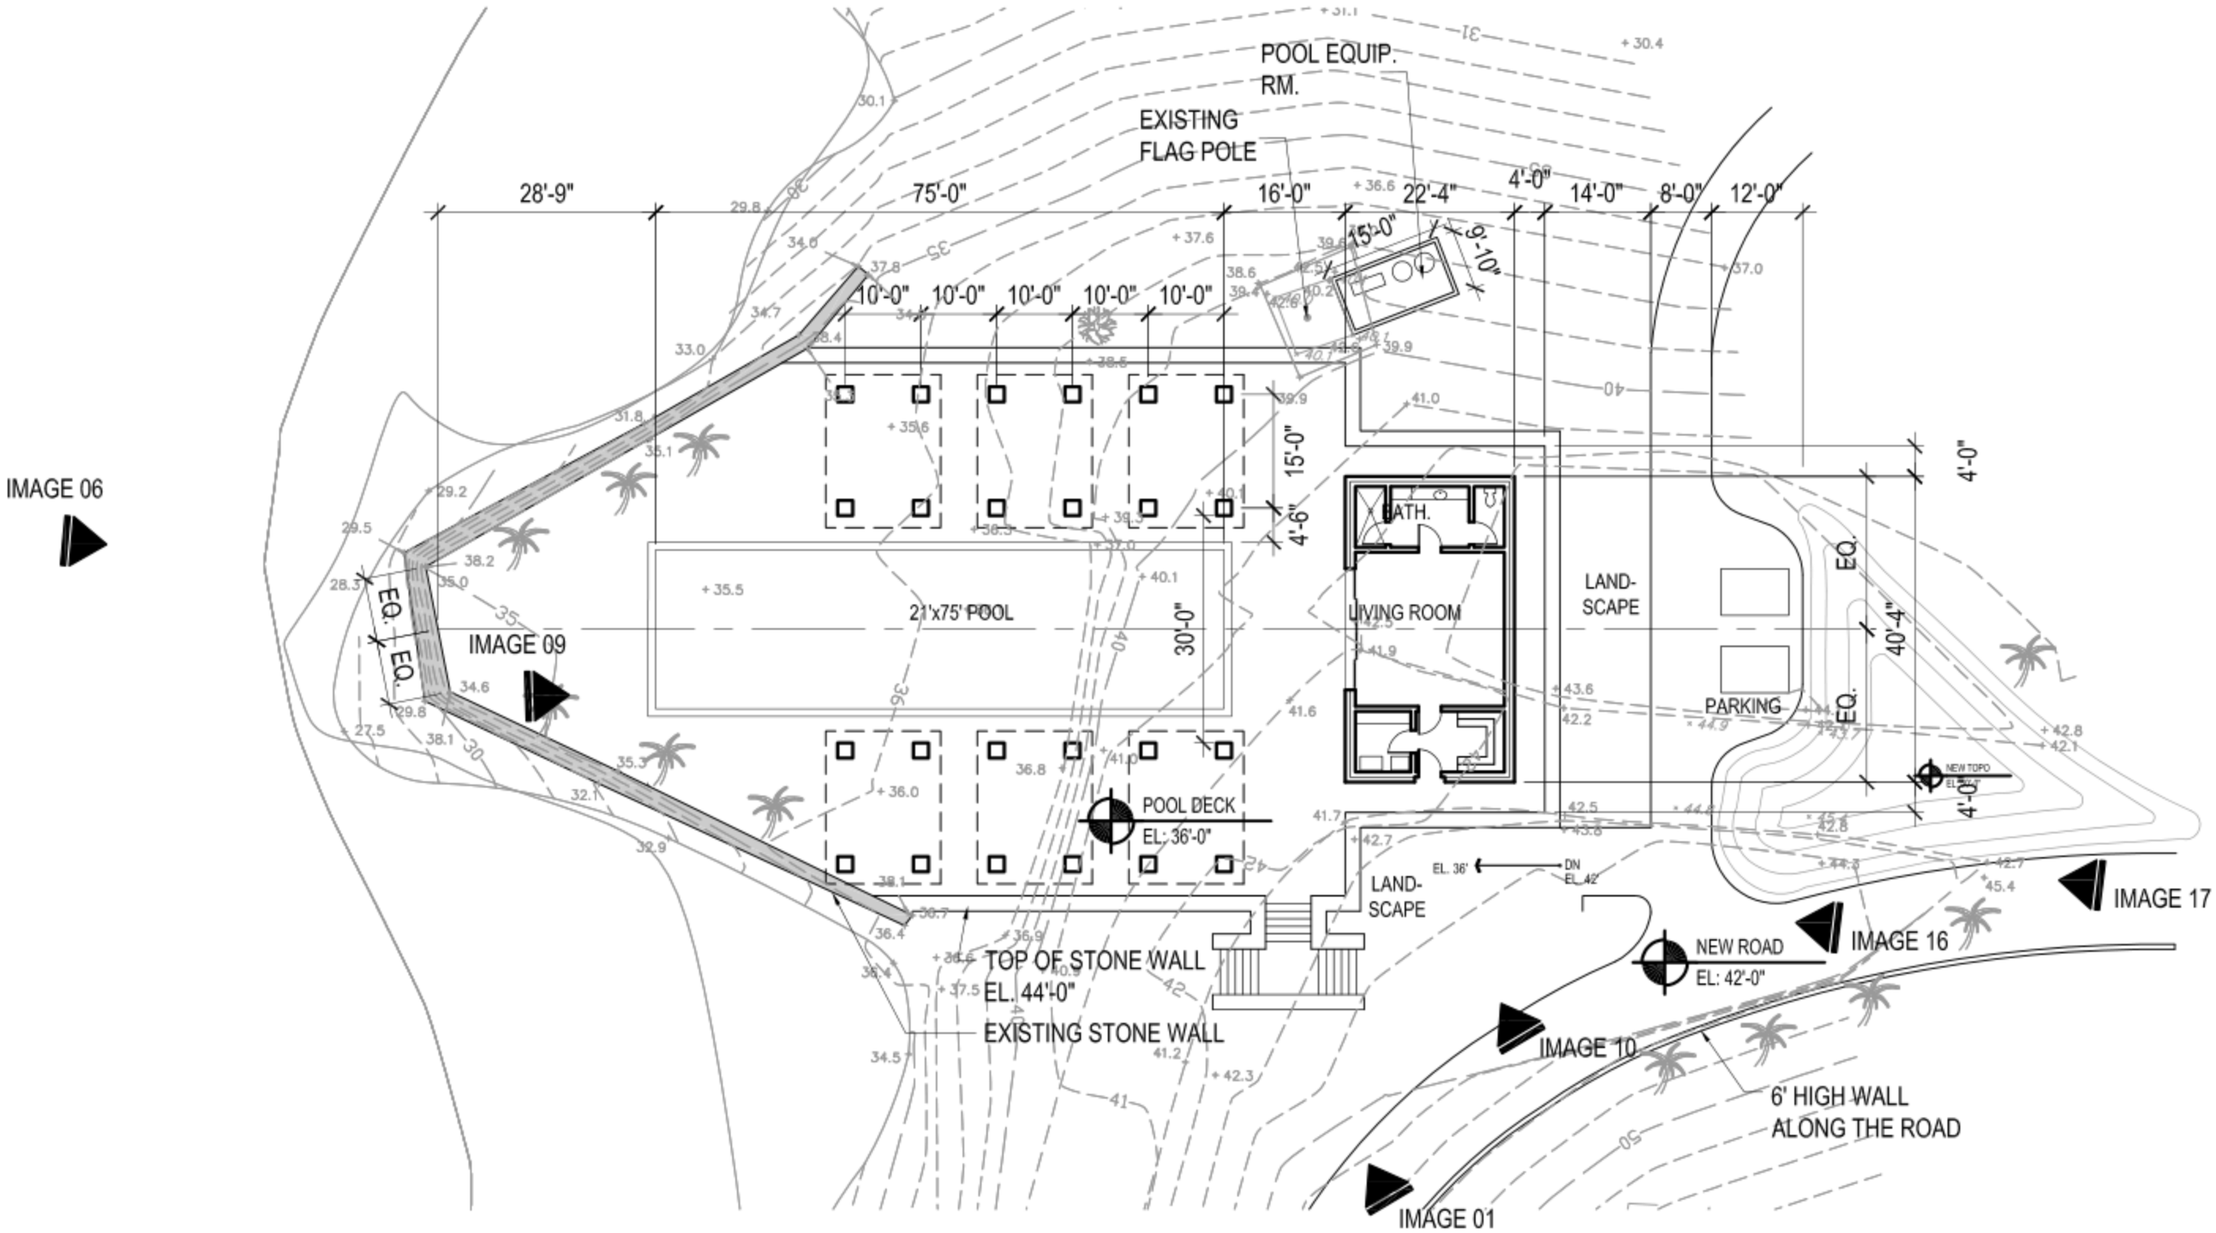

© 2011 Gensler

N:\05.7112.000\CAD\Sketches\2011_0209 Flagpole Pool\Option A - Flagpole Pool_20110216.dwg

0 5' 10' 20' 40'

Ref. North

Santa Monica

2500 Broadway
Suite 300
California 90404
Tel: [redacted]
Fax: