Sketch Number A

Gensler

Project	Little St. James
Description	Flagpole Pool
Prepared by	
Scale	1"=20'-0"
Project Number	05.7112.000
Issue/Rev	Issue for Review
Date	February 17, 2011

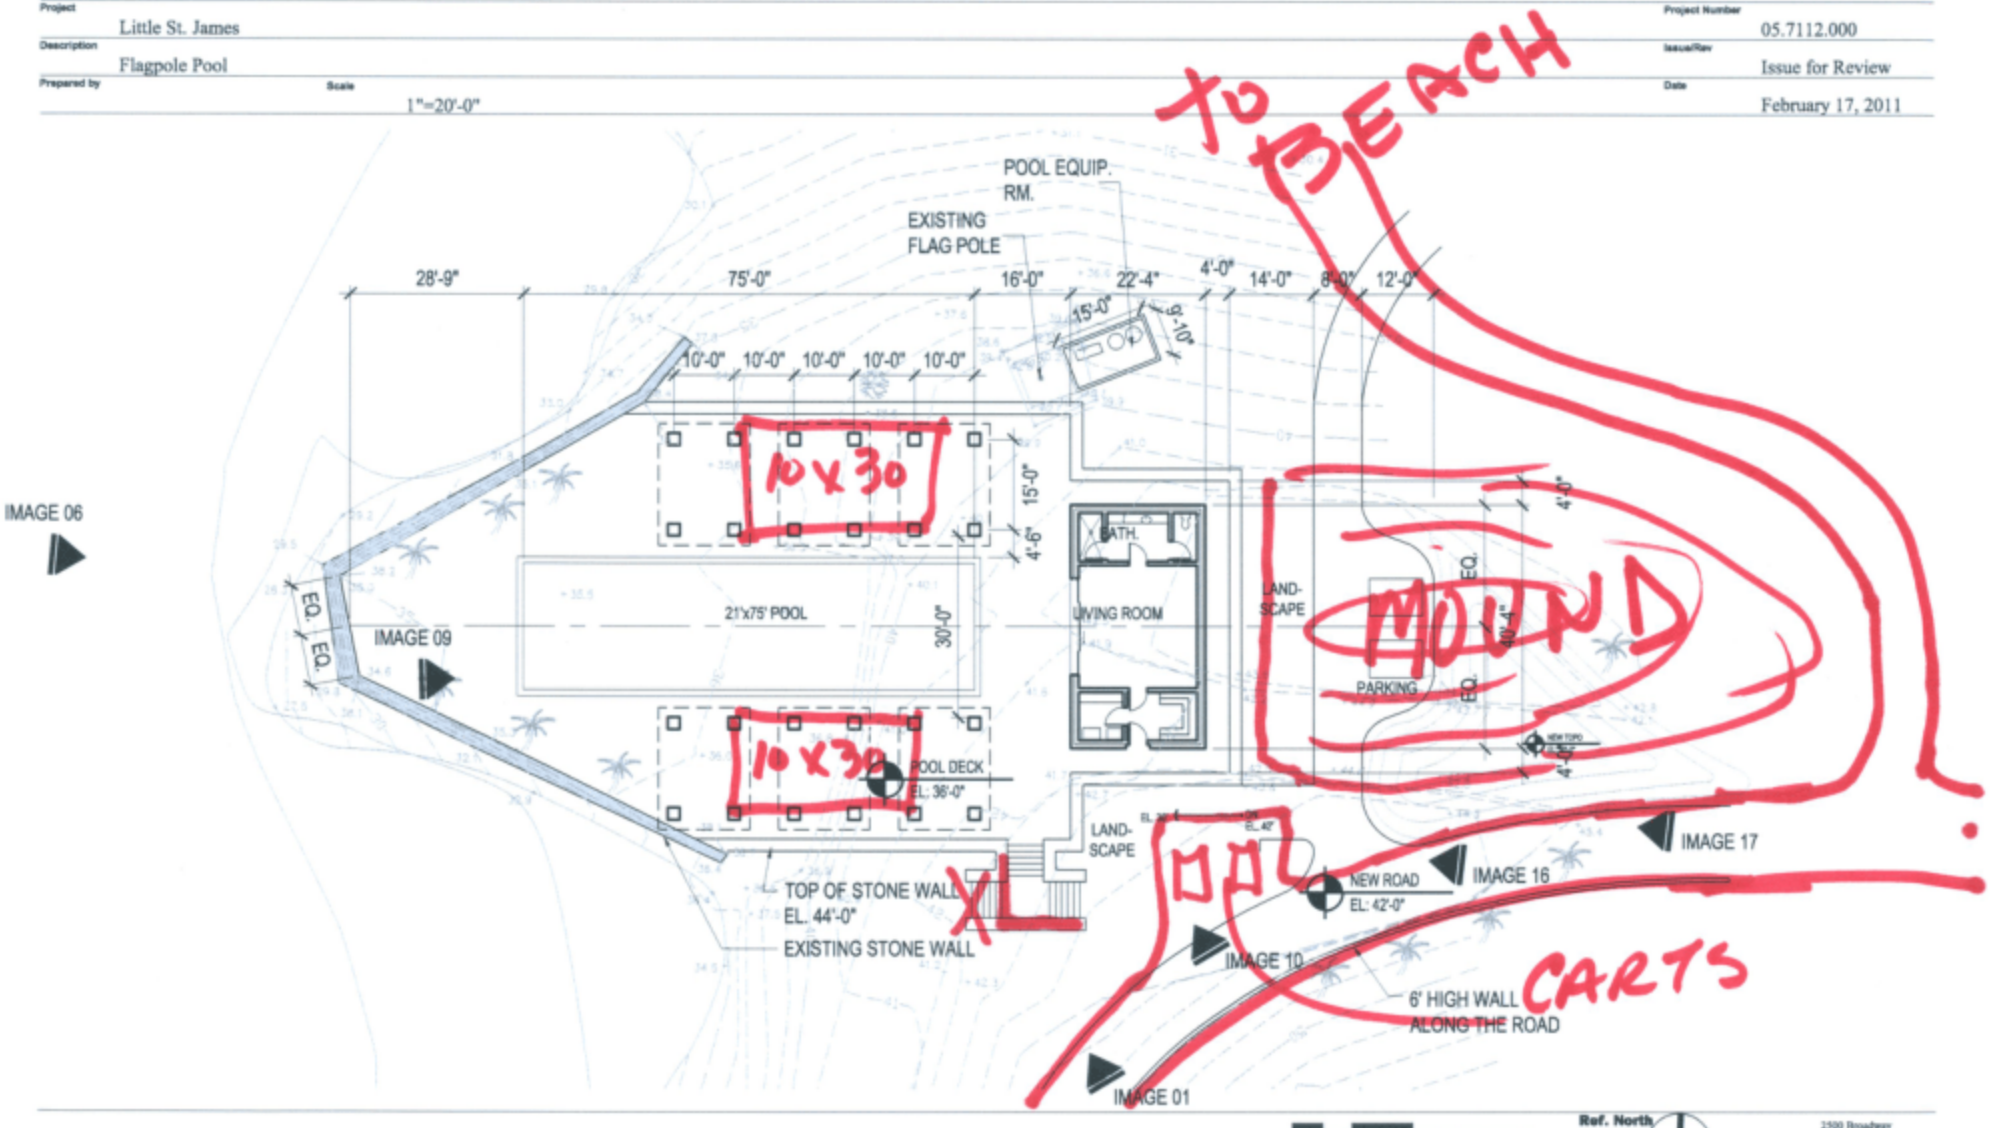

0 5' 10' 20' 40'

Ref. North

Santa Monica

2500 Broadway
Suite 300
California 90404
Tel: 310.449.5600
Fax: 310.449.5850

© 2011 Gensler

N:\05.7112.000\CAD\Sketches\2011_0208 Flagpole Pool\Option A - Flagpole Pool_20110216.dwg